





NORTH FACING ELEVATION TO FLEECE STREET

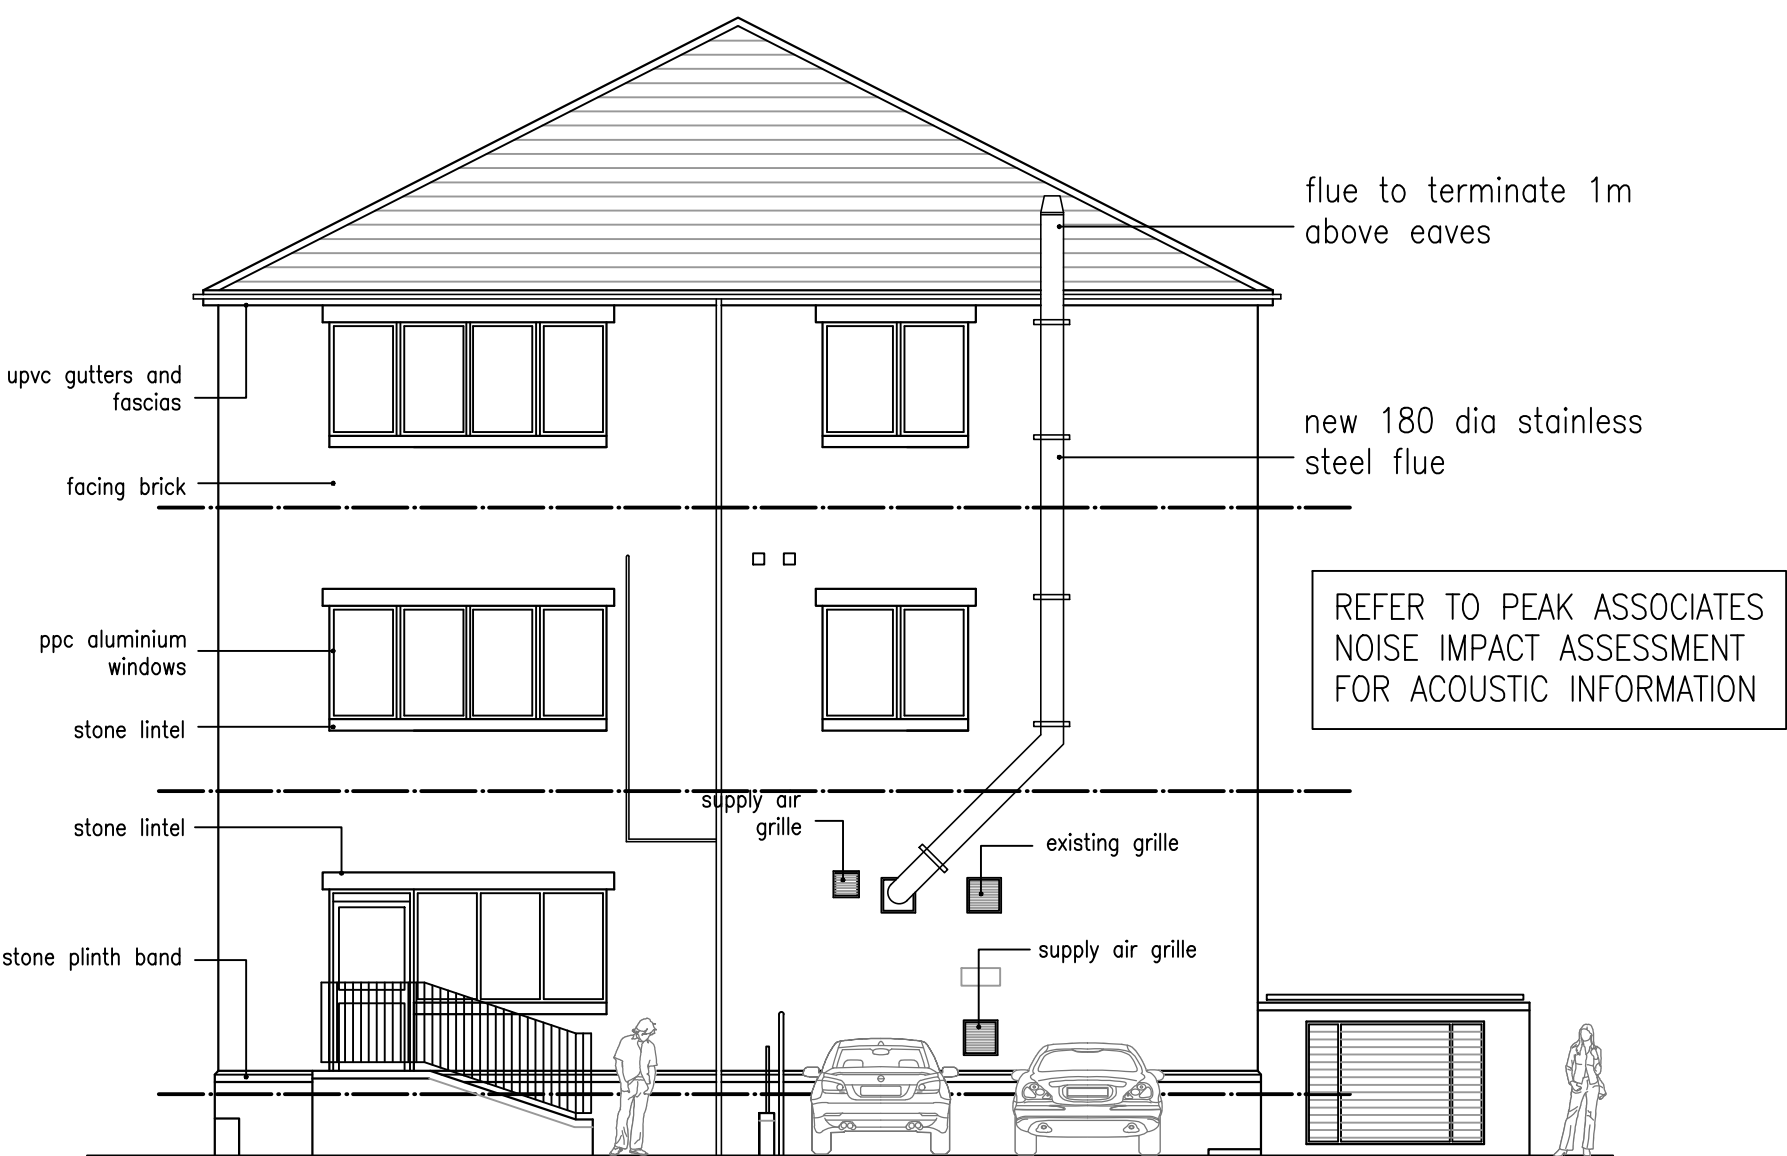

SOUTH FACING ELEVATION TO CAR PARK

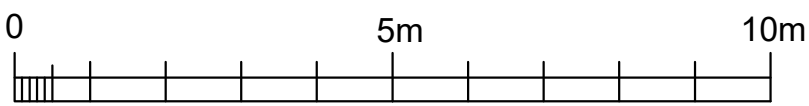

WEST FACING ELEVATION TO KING STREET

B OFFSET TO FLUE		27.02.24
A FLUE DIMENSIONS CONFIRMED		15.02.24
revisions		
proposed elevations		
dwp rochdale		
fleece street rochdale		
date: january 2024		scale 1:100 @a1
status: preliminary		dwg. d482/PL06 rev B
DO NOT SCALE – IF DIMENSIONS ARE NOT GIVEN PLEASE ASK COPYRIGHTED TO ARCHITECTURAL DESIGNWORKS LTD		

architectural designworks limited

designworks

studio one 17 biggin gardens heywood OL10 2WF t: 0161 332 1943 e: architects@archdesignworks.co.uk

