



THIS DRAWING IS PROTECTED BY COPYRIGHT AND MUST NOT BE COPIED OR REPRODUCED WITHOUT THE WRITTEN CONSENT OF R.G. PARTNERSHIP LIMITED. NO DIMENSIONS ARE TO BE SCALED FROM THIS DRAWING. ALL DIMENSIONS AND SIZES TO BE CHECKED ON SITE. NORTH POINTS SHOWN ARE INDICATIVE. ©


0 1m 2m 3m 4m 5m 6m
IN ACCORDANCE WITH THE REQUIREMENTS OF THE BUILDING REGULATIONS, THE FOLLOWING SIGNIFICANT RESIDUAL HAZARDS HAVE NOT BEEN DESIGNED OUT OF THIS PROJECT AND MUST BE TAKEN INTO CONSIDERATION BY CONTRACTORS PLANNING TO UNDERTAKE THE WORKS SHOWN ON THIS DRAWING.
SCALE

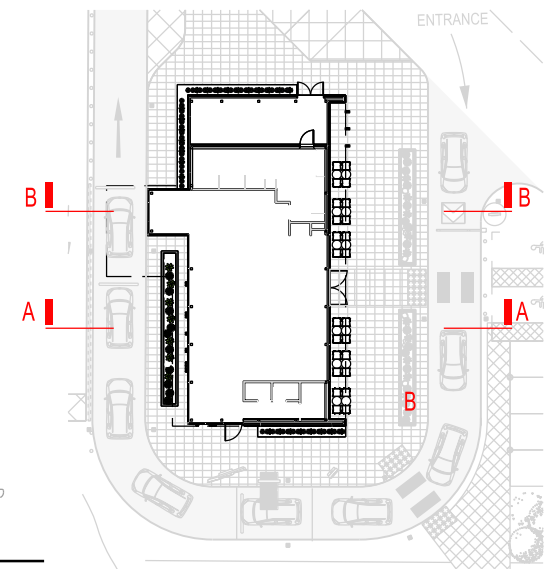

KEY PLAN - NTS

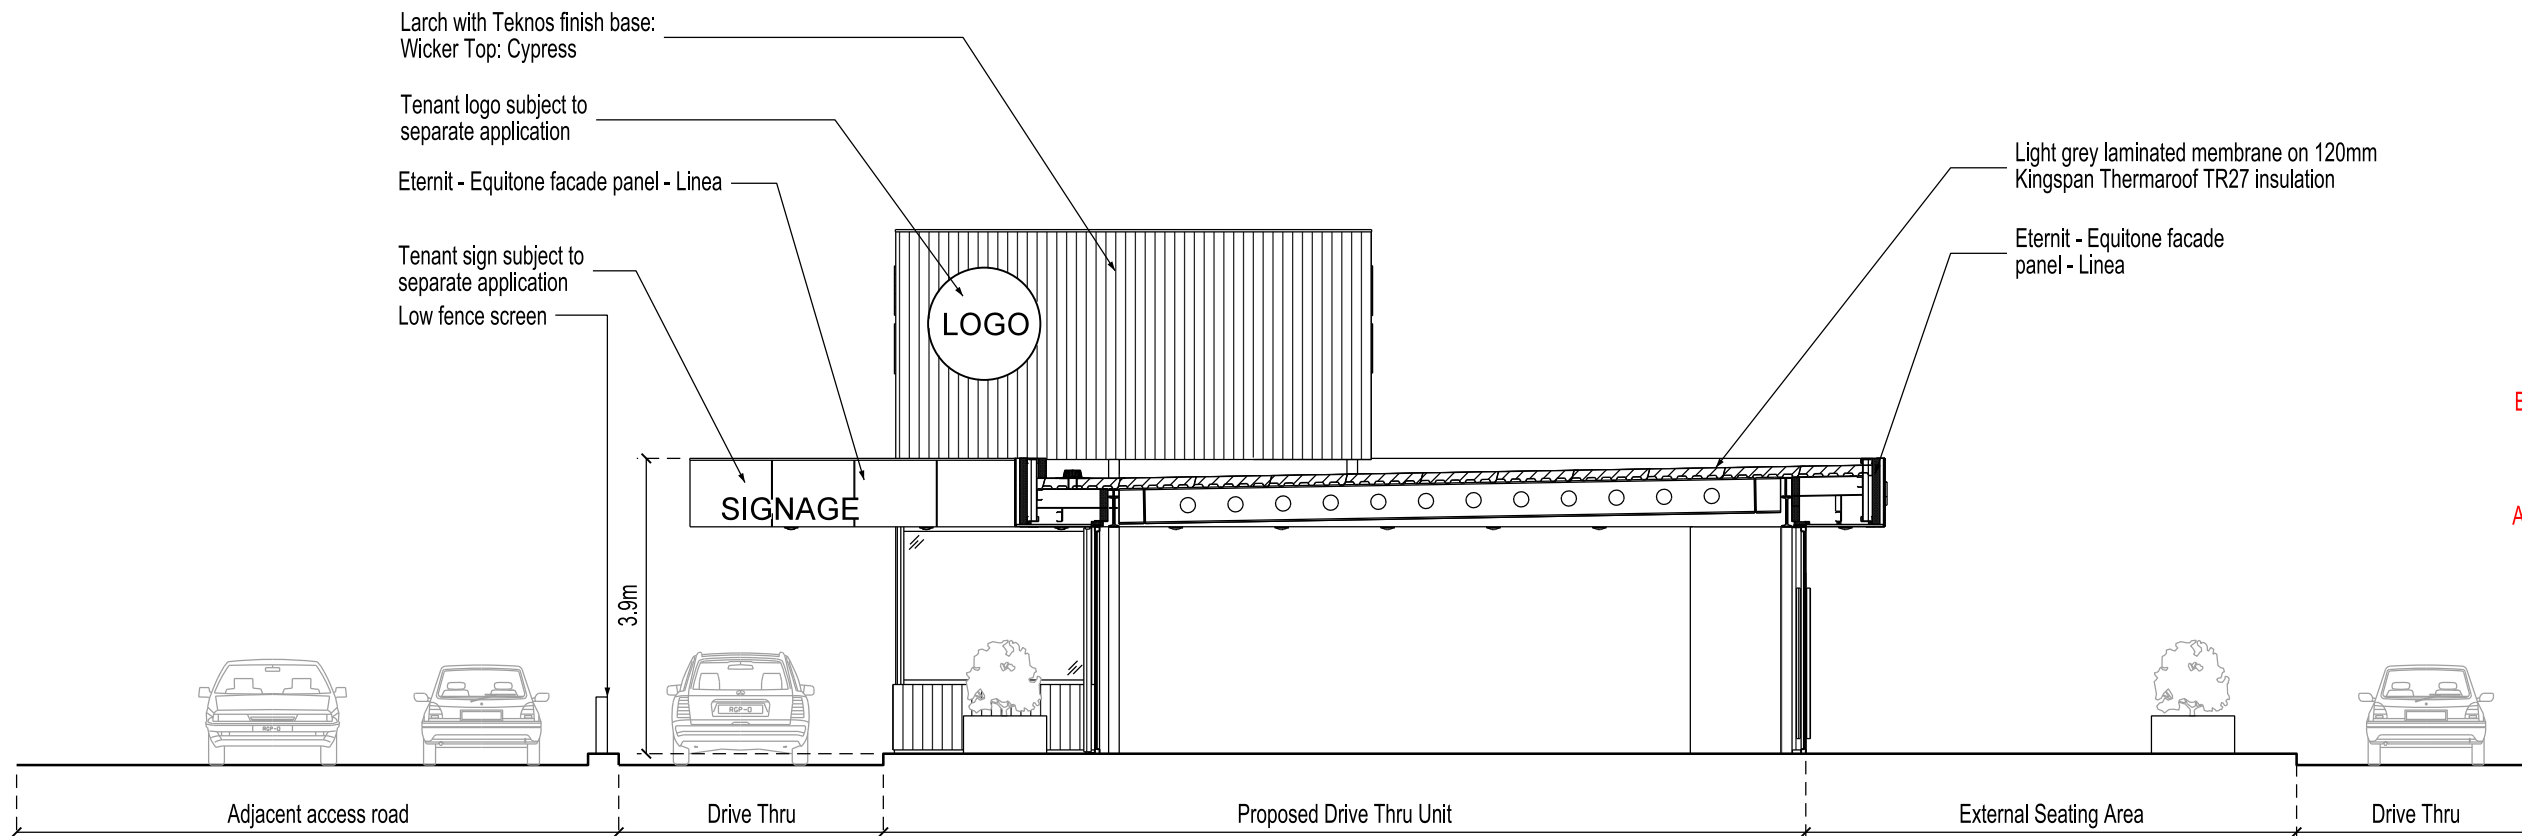

SECTION AA

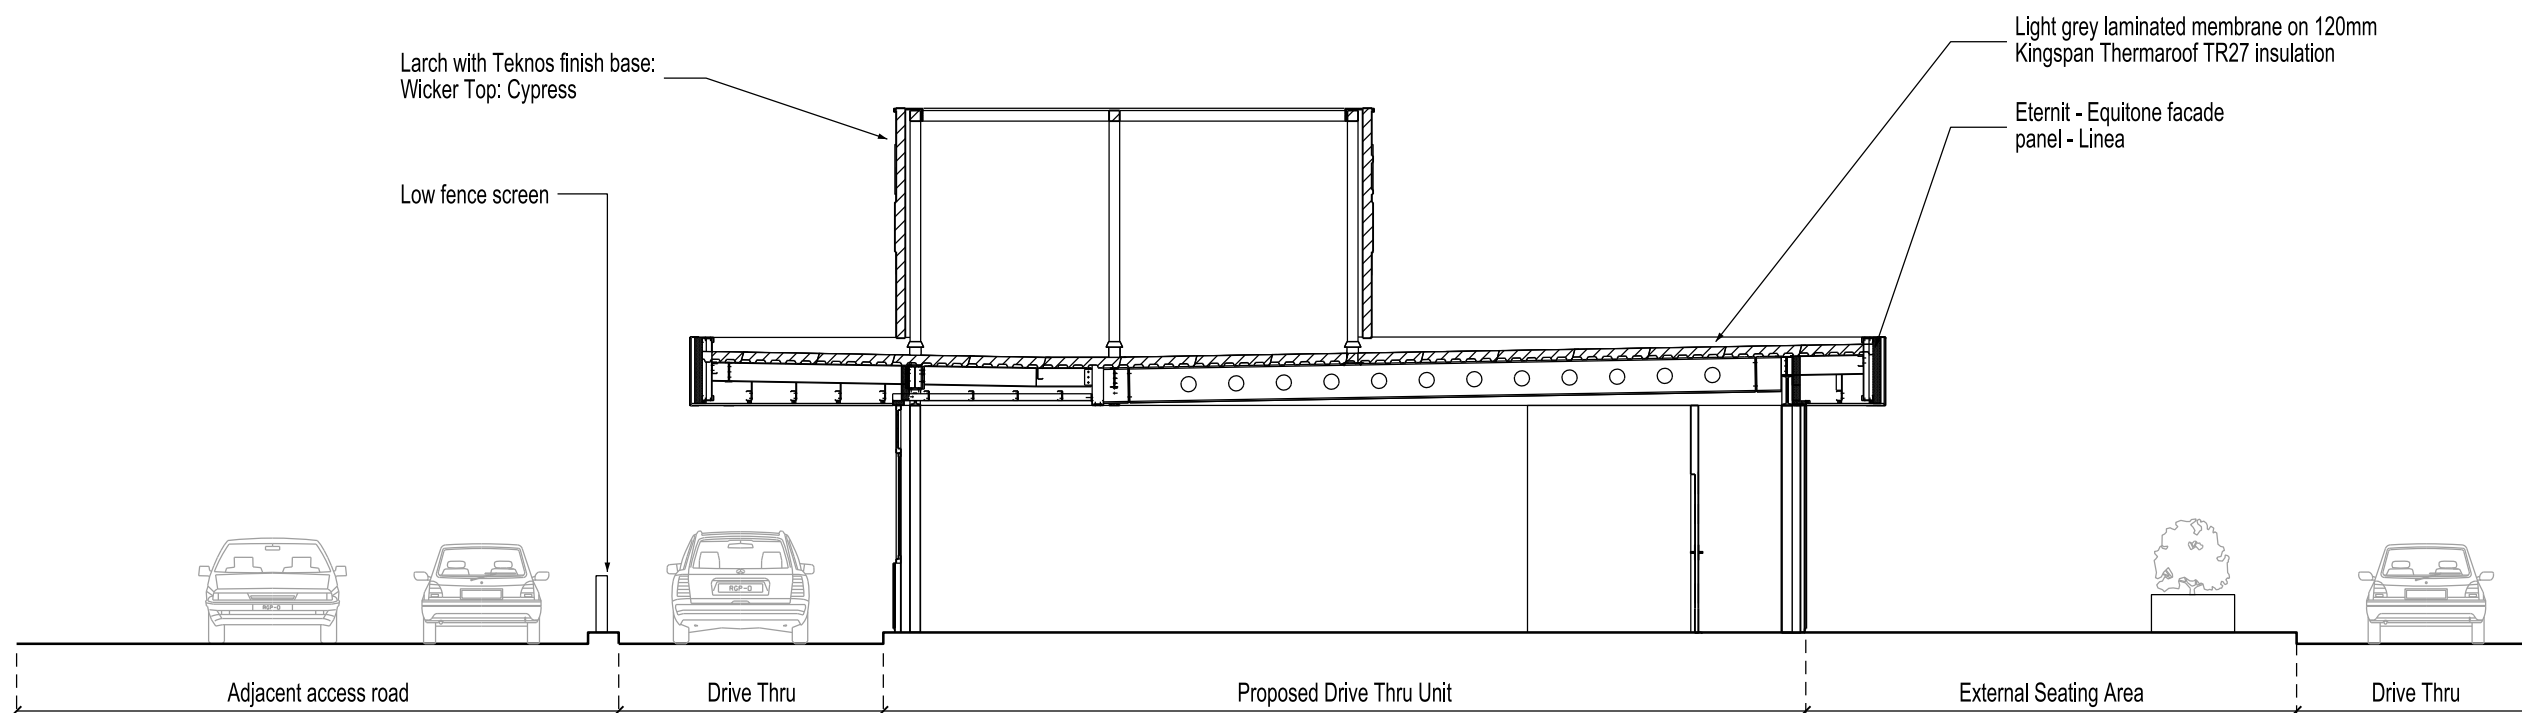

SECTION BB

B	17.08.22	KERB LINE TO DELIVERY BAY REVISED ON	CF
A	13.07.22	PLANNING ISSUE	CF
REV.	DATE	NOTES	INIT.

CLIENT / PROJECT
AIG HOLDINGS LTD
SANDBROOK PARK, ROCHDALE
OL11 1RY

DRAWING TITLE
UNIT H
PROPOSED SECTIONS
SCHEME 2

STATUS
PLANNING

DATE	DRAWN	SCALE @ A3
07.07.2022	CF	1:100

PROJECT NUMBER	UNIT / BLOCK	CI / SFB CODE	TYPE & NUMBER	REVISION LETTER
----------------	--------------	---------------	---------------	-----------------

DRAWING NO.	11254	S	201	B
-------------	-------	---	-----	---

Site Location Plans	L	GA Plans	P	Elevations	E
Sections	S	Details	D	Prefix Colour	C

THE RATCLIFFE GROVES PARTNERSHIP
LONDON
19 BEDFORD ROW
LONDON WC1R 4EB
T. 020 7600 6666 E. london@rgp.uk.com
www.rgp.uk.com

MANCHESTER
105 MANCHESTER ROAD
BURY LANCASHIRE BL9 0TD
T. 0161 797 6000 E. manchester@rgp.uk.com

