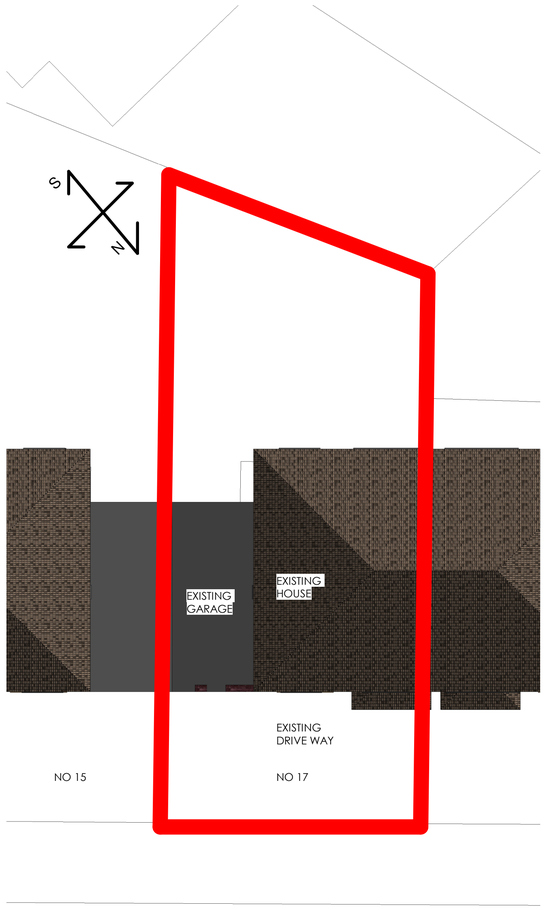

1 EXISTING SITE PLAN 01

SCALE 1:100

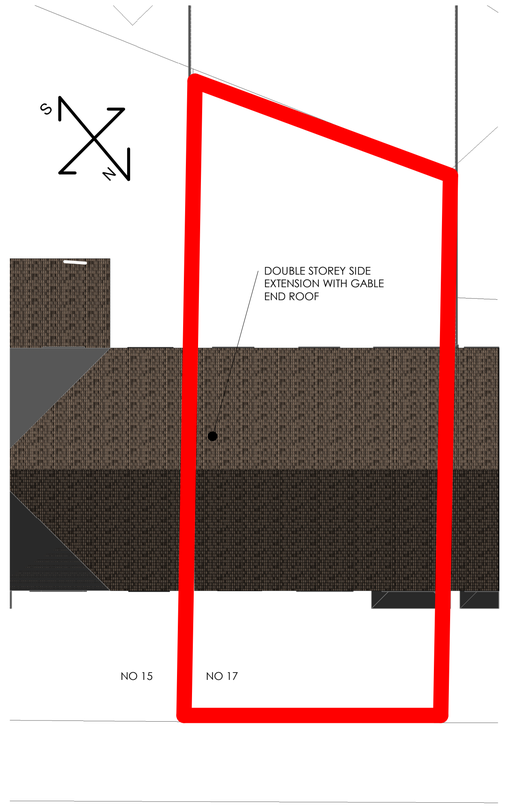

2 PROPOSED SITE PLAN 01

SCALE 1:100

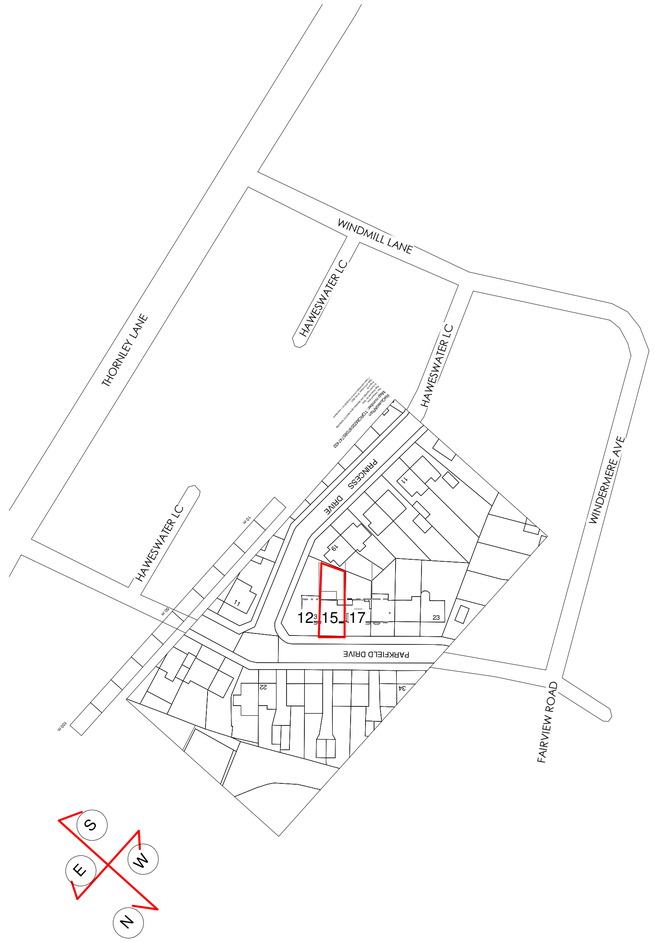

3 SITE LOCATION PLAN

1 : 1000

vision design group

Rev	Description	Date
1	PLANNING SUBMISSION	05/05/22

CODE	SUITABILITY DESCRIPTION
I	PLANNING SUBMISSION
STATUS	PURPOSE OF ISSUE
S2	PLANNING SUBMISSION

PROJECT

17 PARKFIELD DRIVE

TITLE

LOCATION PLAN, EXISTING AND NEW SITE PLAN

CLIENT

17 PARKFIELD DRIVE

DRAWN BY	CHECKED BY	DATE
M.WALSH	M.WALSH	05.05.22
SCALE (@ A1)	PROJECT NUMBER	
1 : 1000	MCS2185	
DRAWING NUMBER	REV	
A100	1	

05/05/2022 19:30:58