


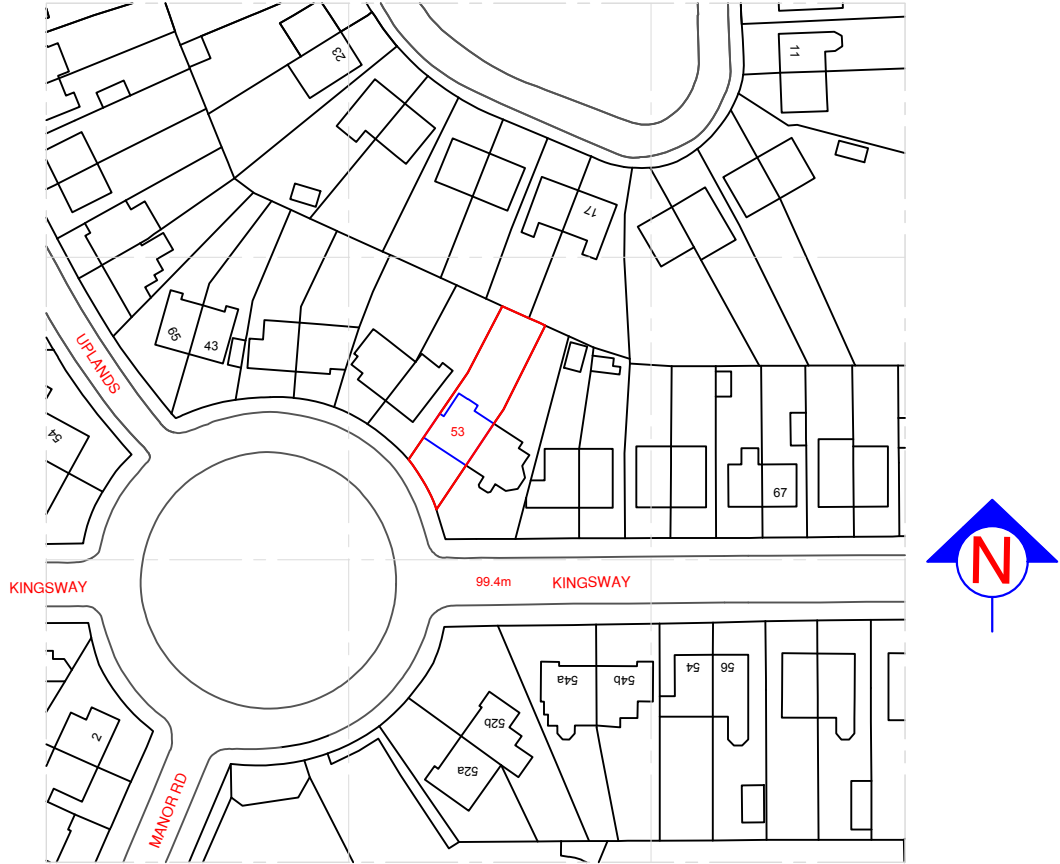

LOCATION PLAN

Notes:

NOTES

---		---	---
---	---		---
REV:	DESCRIPTION:	BY:	DATE:



Arch Designs
*Don't just dream it,
let us design it!*
ARCH DESIGNS www.archdesigns.co.uk

CLIENT:

MR DAVE LONGSDEN
53 KINGSWAY,
ALKRINTON,
M24 1LQ

ARCHITECT:

MR REUBEN RAMELIZE
ARCH DESIGNS, WILSONS PARK C/O MAS
MONSALL ROAD
MANCHESTER M40 8WN

DRAWN:

REUBEN

CHECKED:

checked

DATE:

DEC 2024

REVISION:

PROJECT NAME:

PROPOSED ONE STOREY REAR AND TWO STORY SIDE EXTENSION.

DRAWING TITLE:

LOCATION PLAN

SCALE:

SCALE: 1:1250

SHEET SIZE:

A3

SHEET NO:

03

PROJECT NO:

2024/015

STATUS:

FOR PLANNING ONLY

DRAWING NO:

A3/03