AS PROPOSED

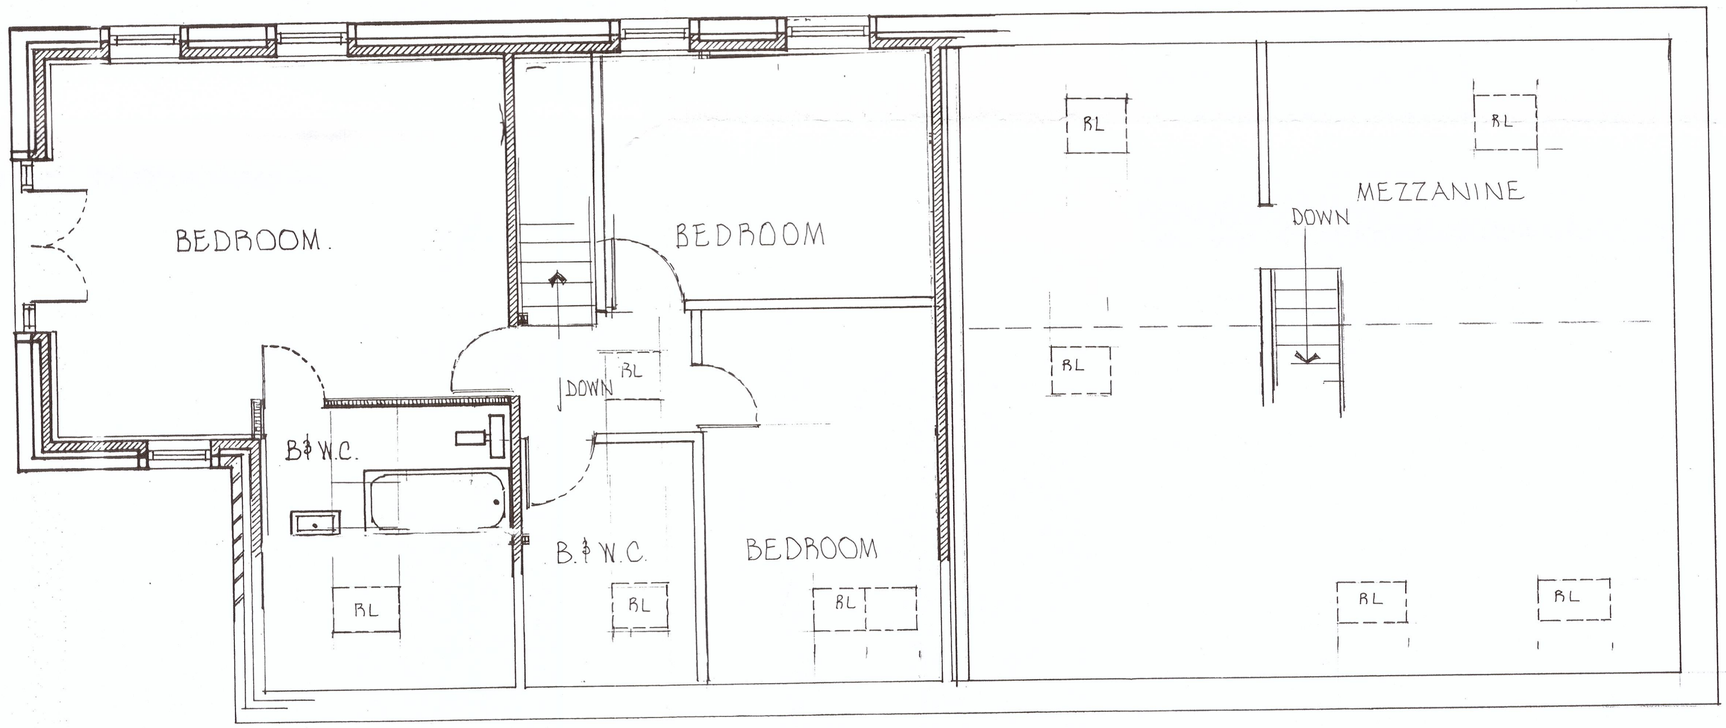

FIRST FLOOR PLAN

PLOT 5. KNOWL FARM

REVISED JAN' 2019

DWG Nº 76 5 B