
ALL DIMENSIONS ARE FOR REFERENCE PURPOSES ONLY DISCRPENCIES ARE TO BE REPORTED TO THE DRAWINGS AUTHOR. DO NOT SCALE FROM DRAWING.

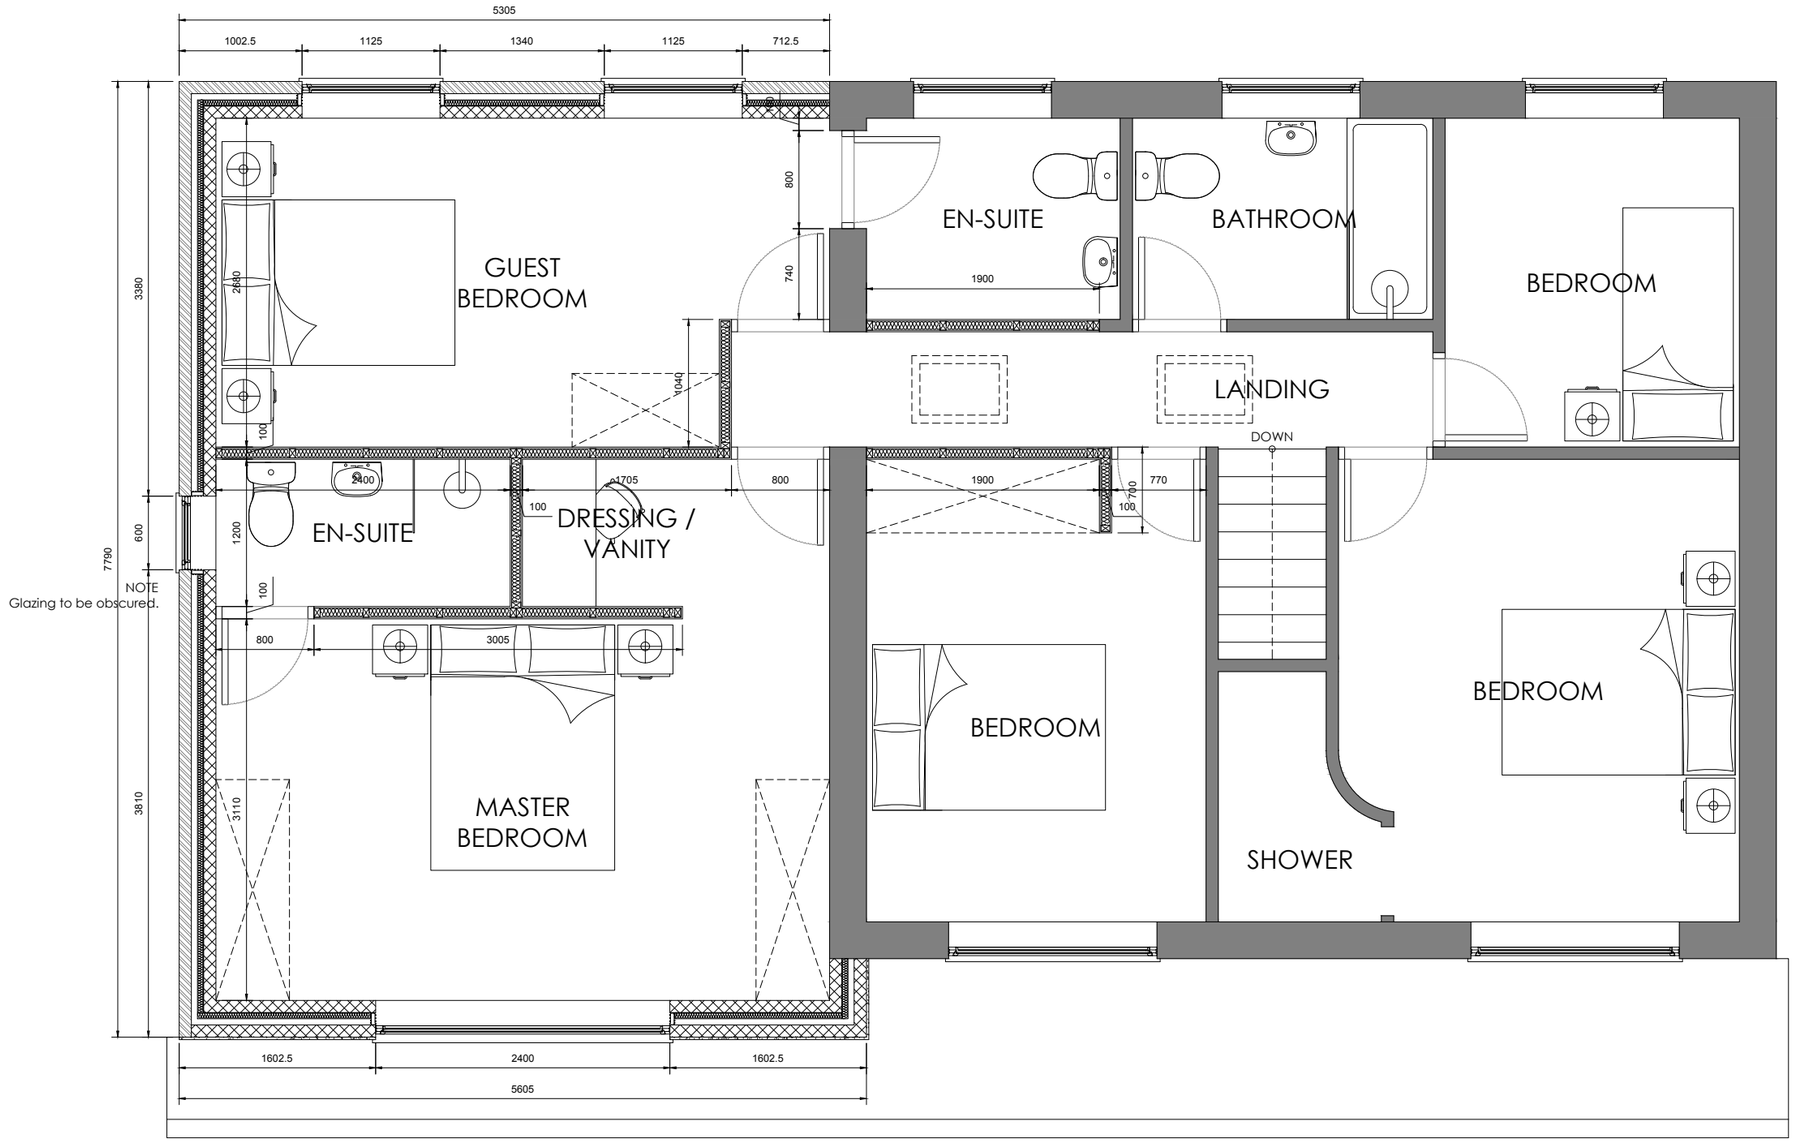

PROPOSED FIRST FLOOR PLAN (1:50)

Rev	Date	Description	Rev By	Ch'd By
A	07-06-19	Amendments made inline with planning officers comments		

Drawing Title	PROPOSED FIRST FLOOR PLAN
Job-Dwg No	007A
Project Title	SIDE EXTENSION INC. REMODEL 17 WHITEBEAM CLOSE NEWHEY OL16 4ND
Client	MR. RIGG
Status	-
Scale	AS SHOWN
Drawing Size	A3
Date	04/19