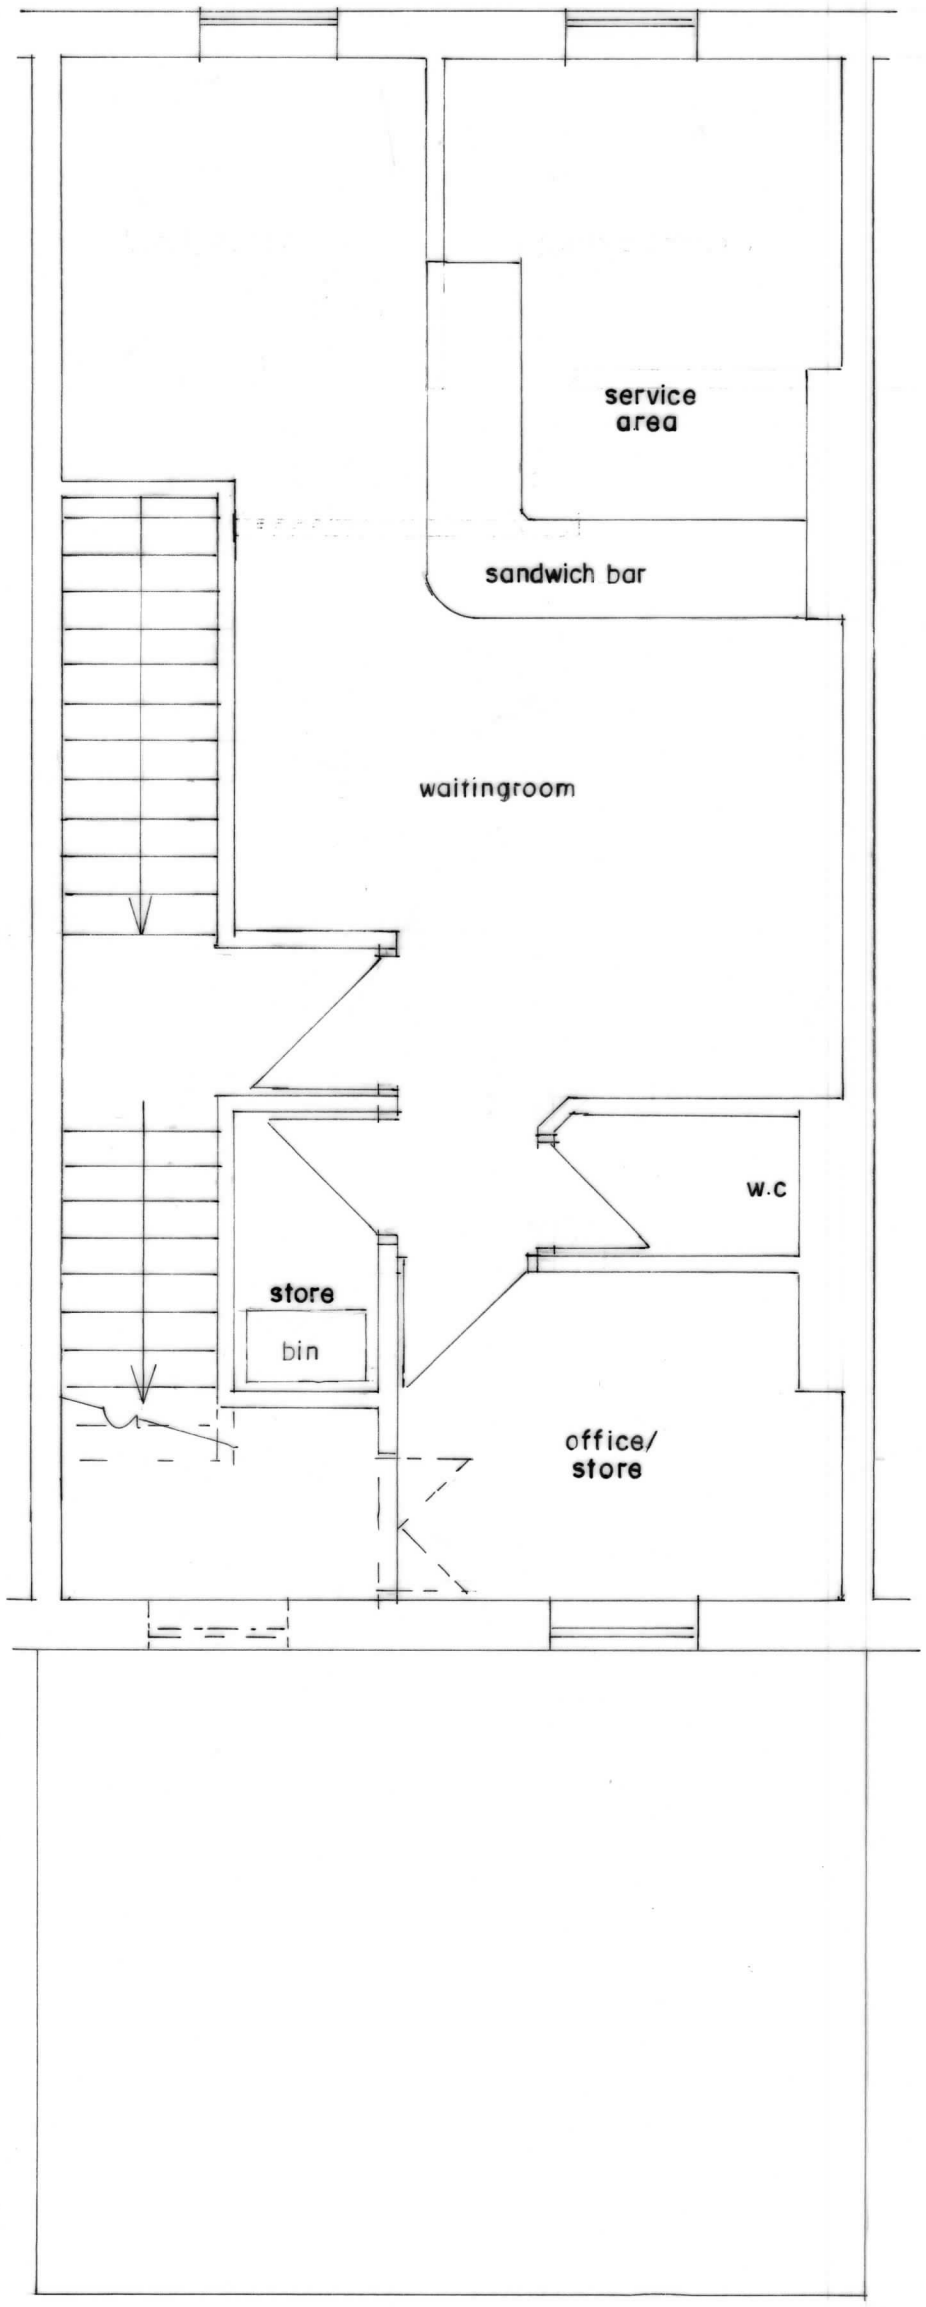


FIRST FLOOR PLAN
(PROPOSED)

BUILDING DESIGN SERVICES
M. FAROOQ
6 Stock Close, Shawclough, Rochdale OL12 6BB
Tel: 01706 712231 Mob: 07967605763

PROPOSED CHANGE OF USE AT FIRST FLOOR FROM BEAUTY PARLOR TO SANDWICH SHOP AT 17 DRAKE STREET ROCHDALE OL16 1RE

For: Mrs KAUSER PARVEEN

Plan	*Scale 1:50*	**1460/2**