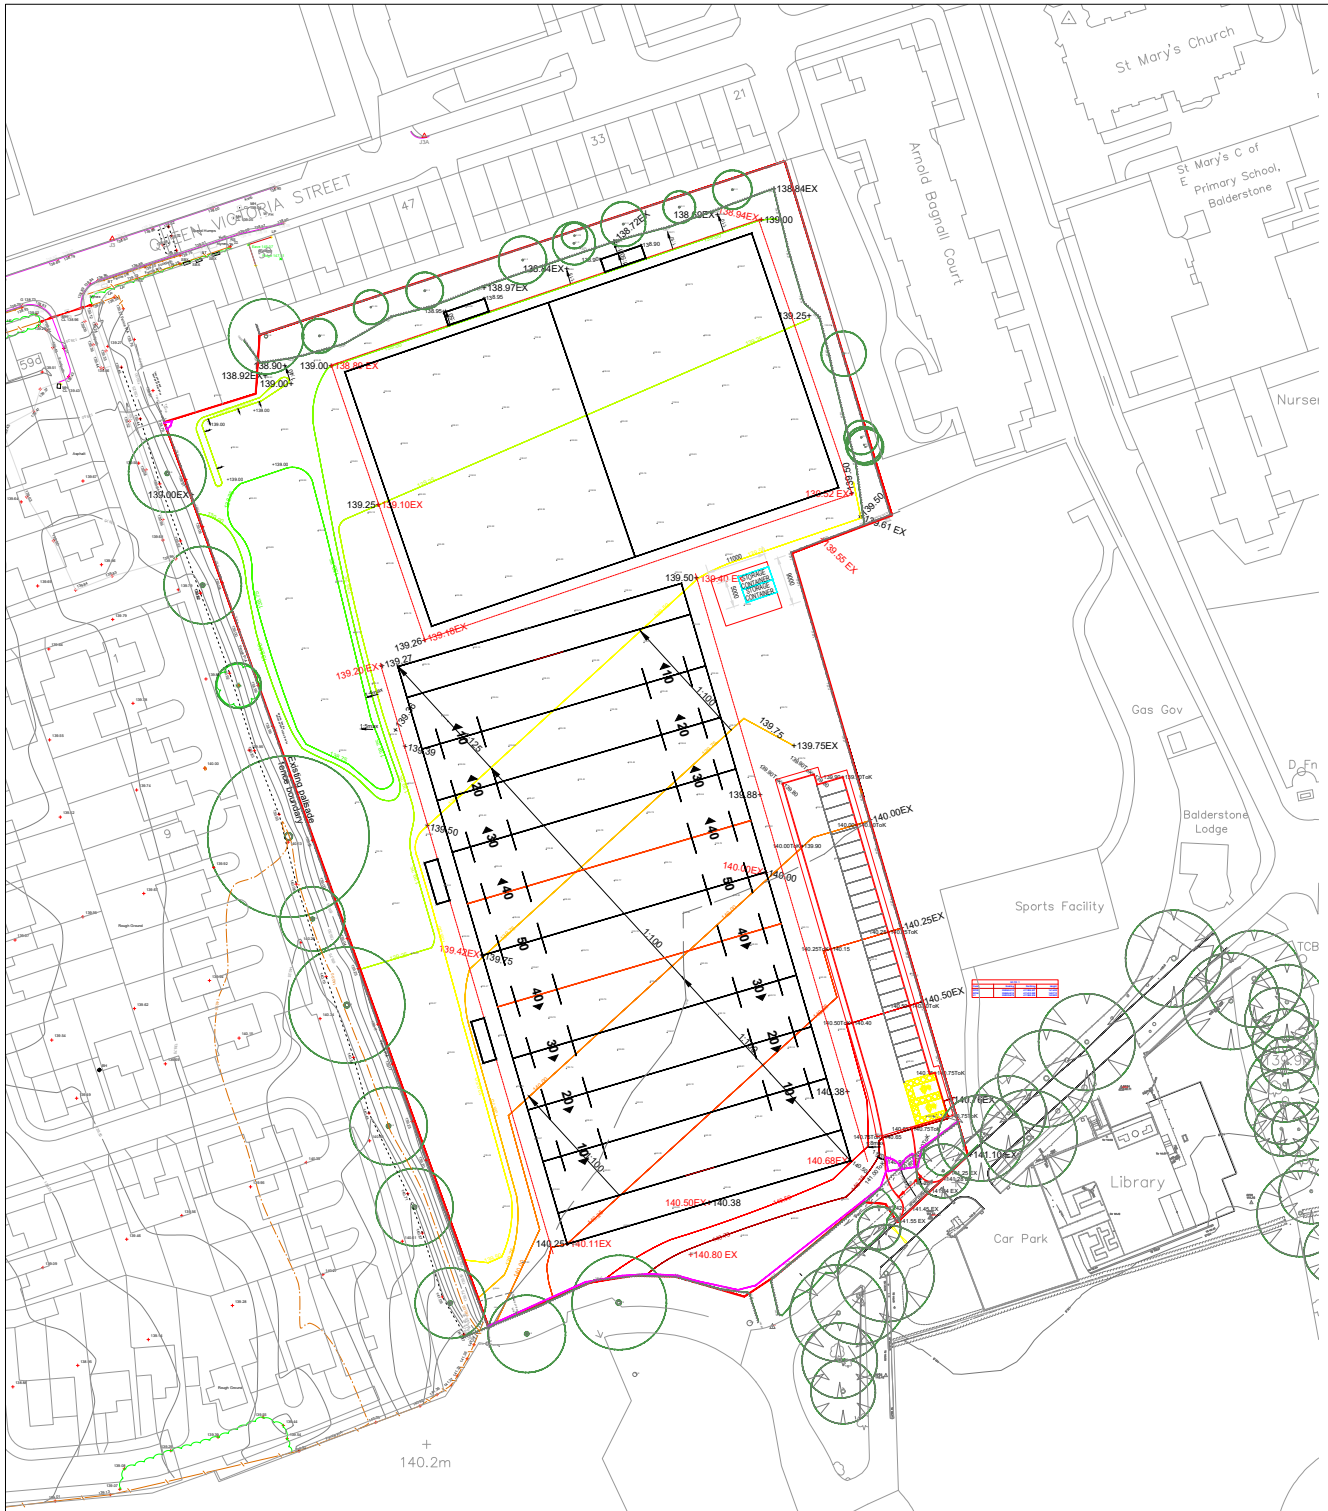


LEVELS KEY

+140.40EX Existing level retained

+140.40 Proposed Level

+140.40EX Existing level-removed

Existing spot levels-refer to topo survey

Proposed contours

Reproduced from an Ordnance Survey map with the permission of the Controller of HMSO © Crown copyright and database rights 2010 Ordnance Survey [0100023108]

N

Figured dimensions to be used. Do not scale from drawing

Rev.	Revision detail	By	Chk.	Date
A	Storage Containers and Compound Relocated.	RW		06/07/2023

ROCHDALE BOROUGH COUNCIL

HIGHWAYS, PROPERTY & STRATEGIC HOUSING
No. 1 Riverside, Smith Street, Rochdale, OL16 1XU
Tel: (01706) 647474

Client: ENVIRONMENTAL MANAGEMENT

Project: BALDERSTONE PARK PLAYING PITCHES

Title: LEVELS DESIGN

Drawn by	Date	Purpose of issue	Scale
RW	04/07/23		1:500 @ A1
Checked by	Date	Project No.	2002803
Approved by	Date	Drawing No.	L-0400 Rev. A