
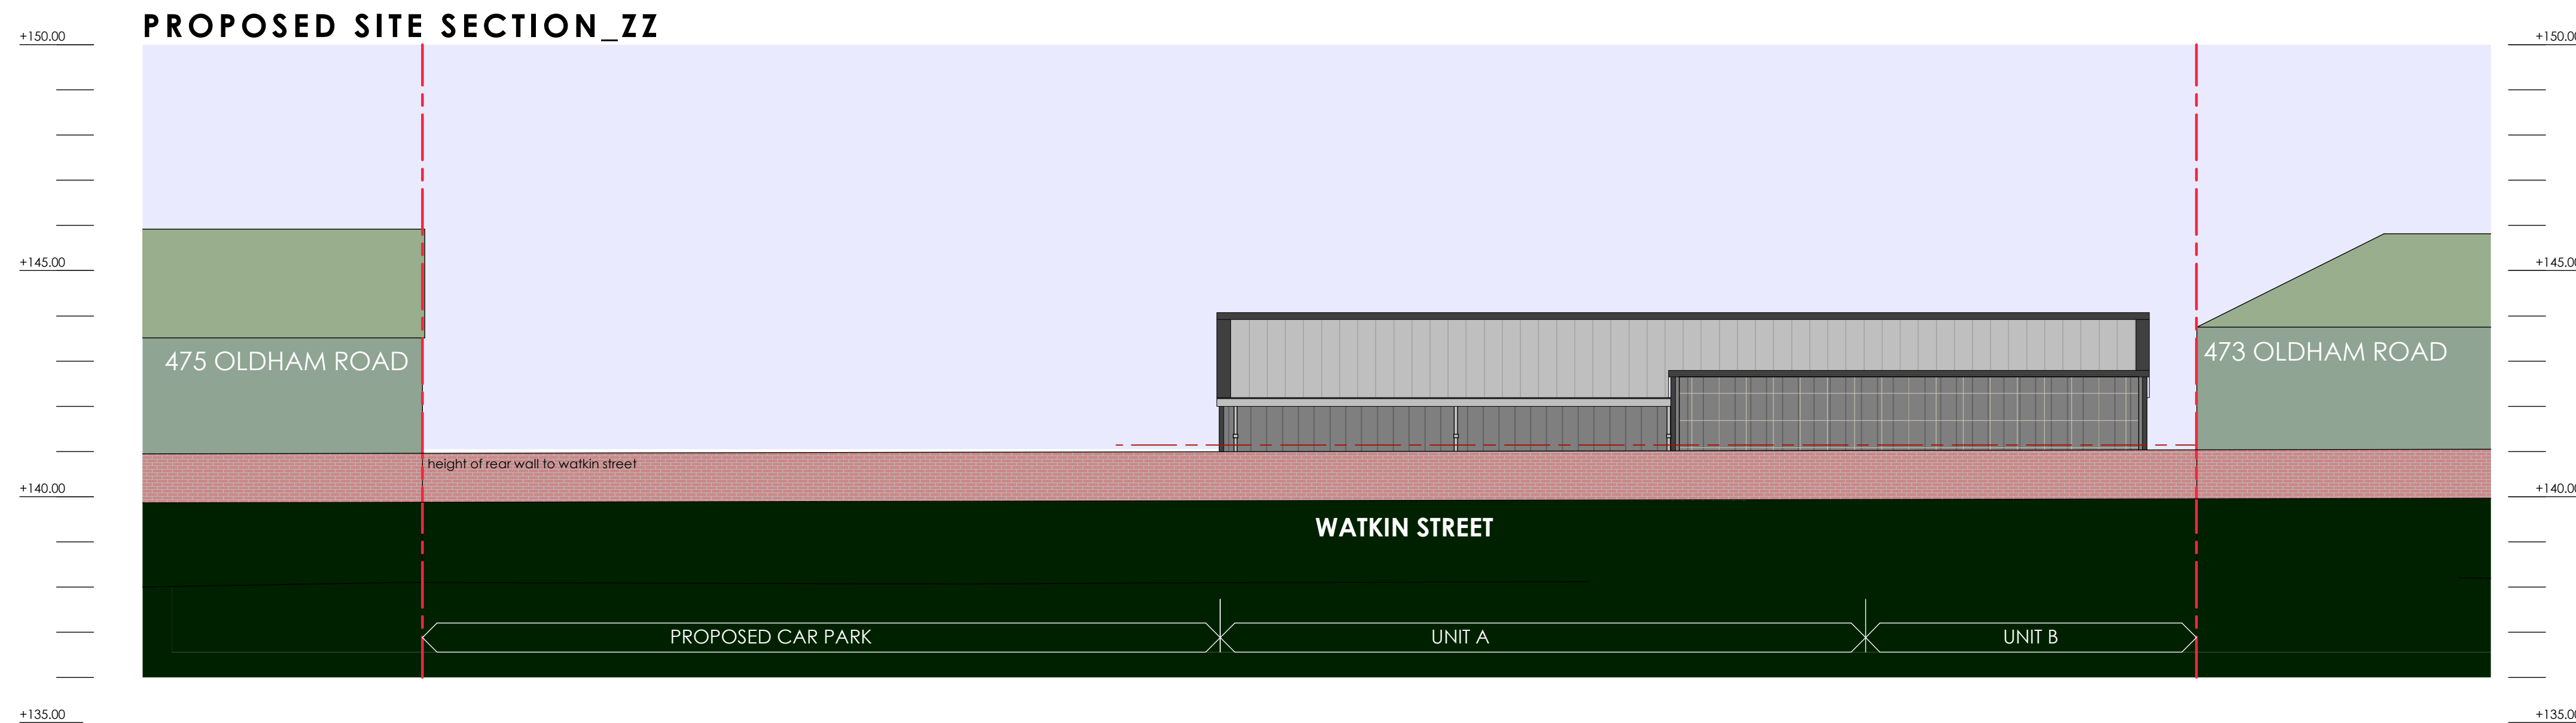


OLDHAM ROAD, ROCHDALE


Site Sections_Street scene XX_YY_ZZ

NOTES

ALL WORK TO BE CARRIED OUT IN ACCORDANCE WITH THE BUILDING REGULATIONS AND THE REQUIREMENTS OF THE LOCAL AUTHORITY.

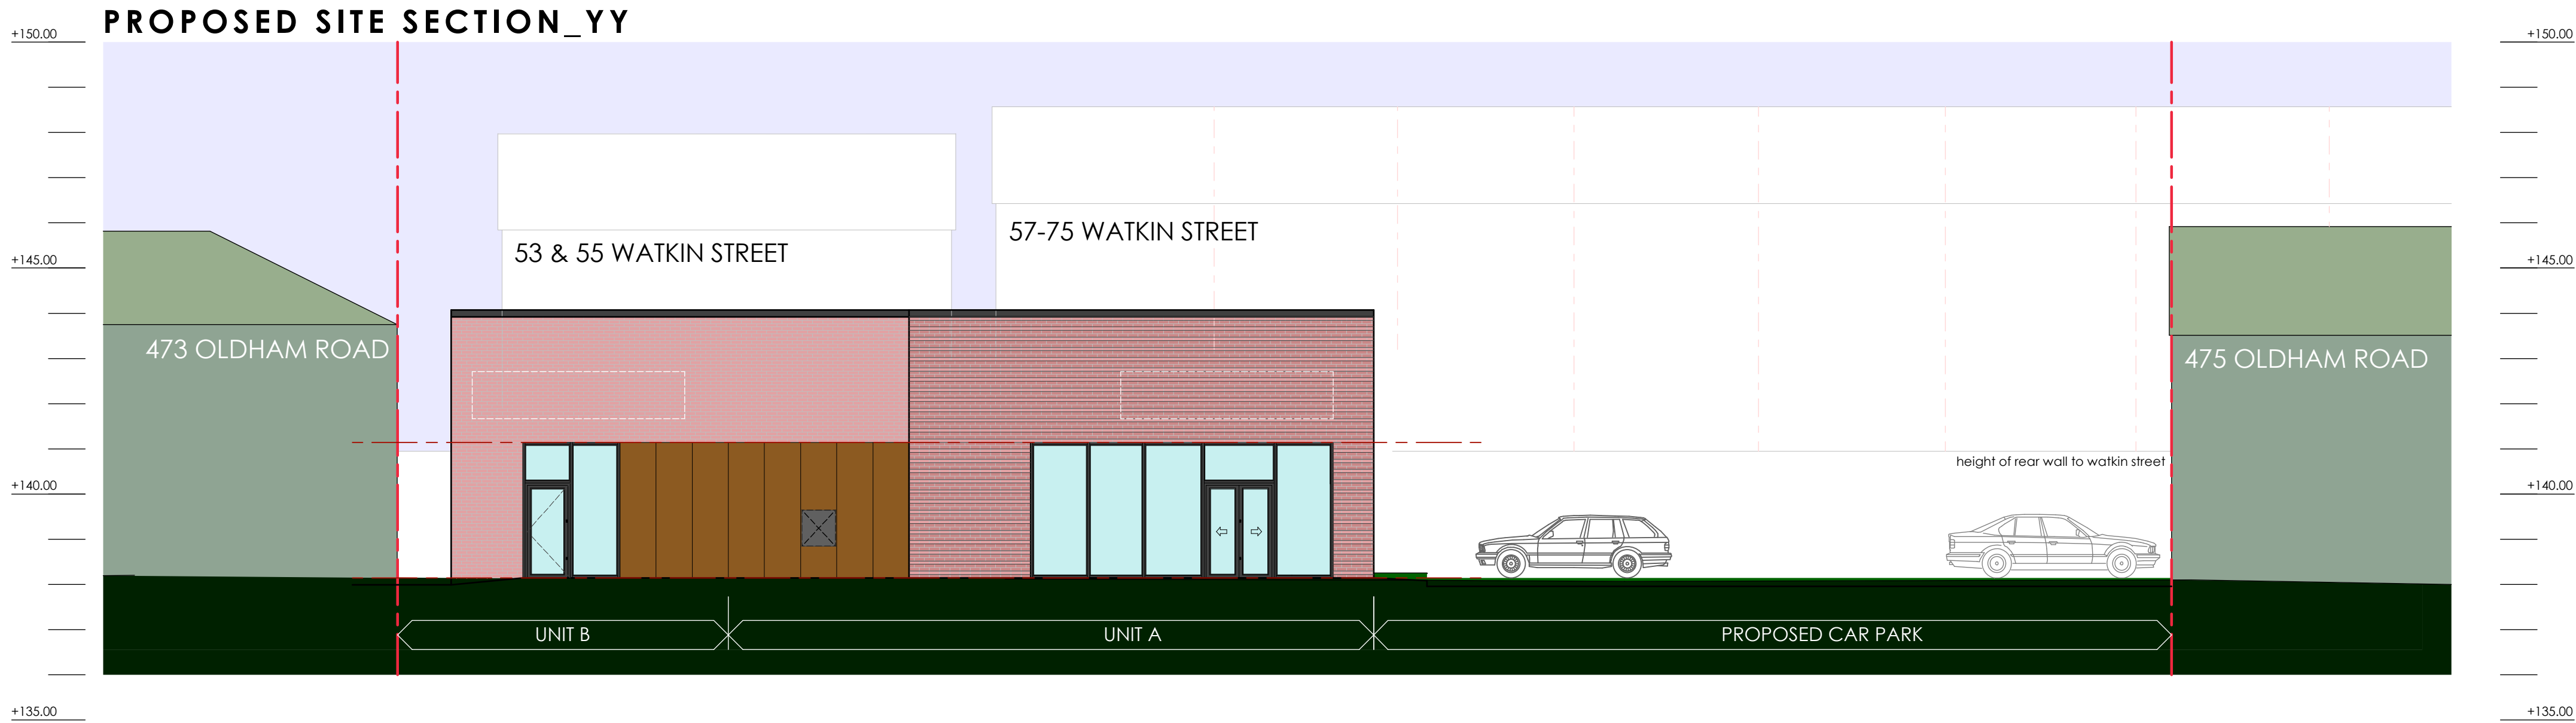

NOTE:
DESIGN SECTIONS, LEVELS AND HEIGHTS
INDICATIVE ONLY SUBJECT TO FULL DESIGN
AND SPECIFICATION

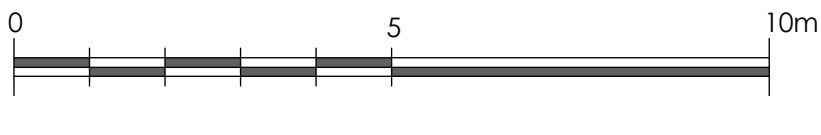

SCALE 1:100

C	Section ZZ added.	IR	18/06/23
B	Drawing updated to reflect revised design.	IR	21/07/23
A	Section XX updated to suit elevation amendments.	IR	06/02/23
REV	DESCRIPTION	BY	CHKD DATE

LOROC
ARCHITECTS

5TH FLOOR, 15 ST. PAUL'S STREET,
LEEDS, LS1 2JG
T: 0113 233 7755
W: www.loroc.co.uk

3RD FLOOR, 86 - 90 PAUL STREET,
LONDON, EC2A 4NE
T: 0203 875 5333

PROJECT
OLDHAM ROAD
ROCHDALE

TITLE
General Arrangement
SITE SECTION_STREET SCENE_XX_YY_ZZ

DRAWING NO.	1430_105(P)	REVISION	C
SCALE	1:100 @ A1	DATE	AUG 2022
DRAWN BY	IR	CHECKED BY	

PURPOSE OF ISSUE

☐ PLANNING ☐ BUILDING REGS ☐ TENDER
☐ COMMENT ☐ INFORMATION ☐ CONSTRUCTION

THIS DRAWING IS COPYRIGHT AND THE INTELLECTUAL PROPERTY OF LOROC ARCHITECTS LIMITED. THIS DRAWING MAY NOT BE REPRODUCED IN WHOLE OR IN PART WITHOUT WRITTEN AUTHORITY. NO DIMENSIONS TO BE SCALED FROM THIS DRAWING. ALL DIMENSIONS TO BE CHECKED ON SITE PRIOR TO COMMENCEMENT OF WORKS AND ANY DISCREPANCIES REPORTED TO THE ARCHITECT/ ENGINEER/ CONTRACTOR.

