



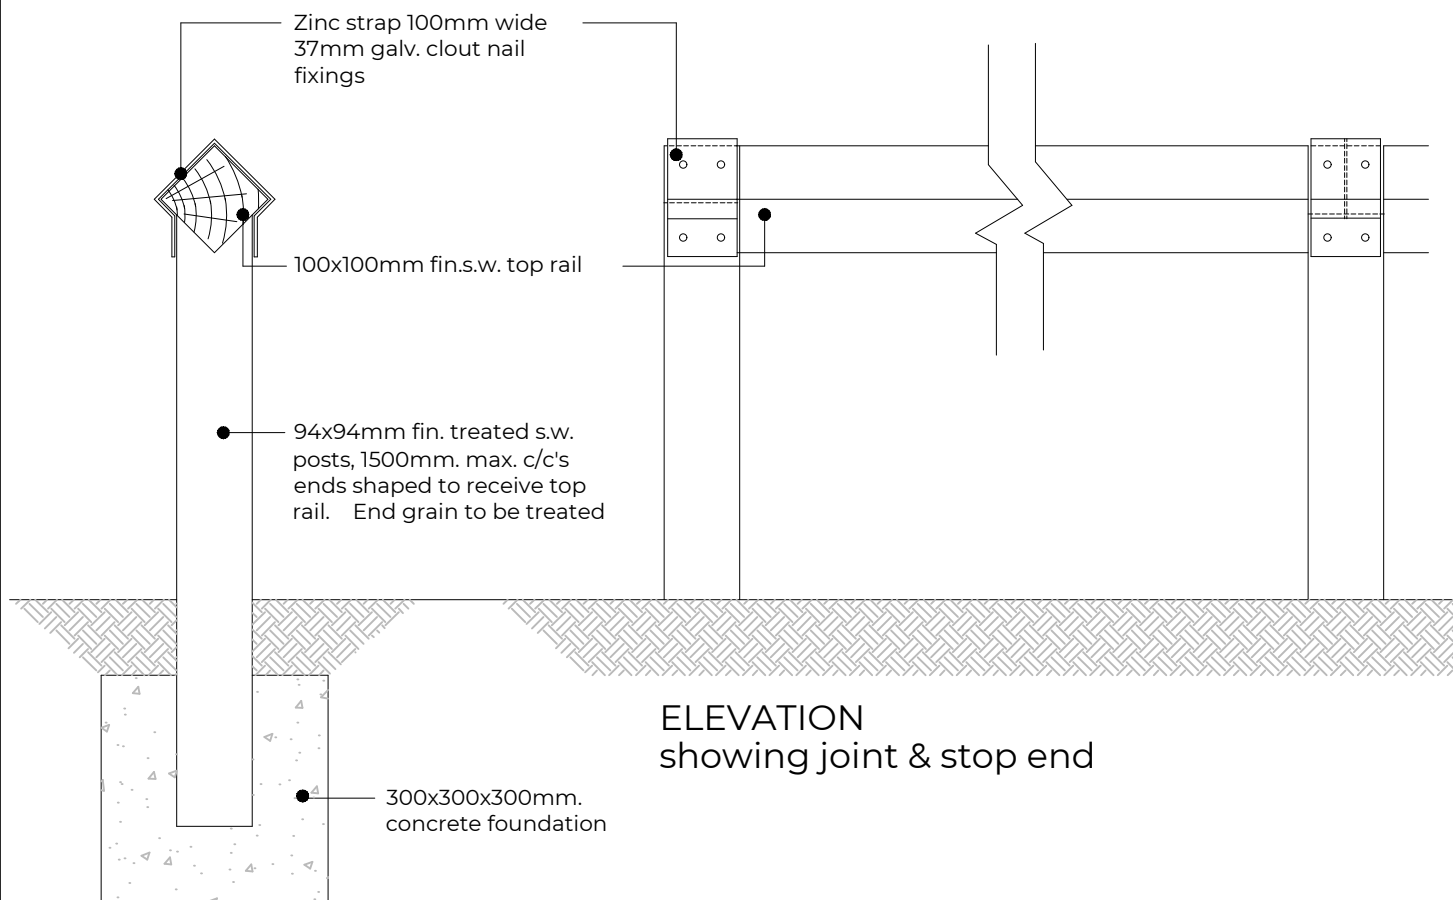

ELEVATION
showing joint & stop end

SECTION

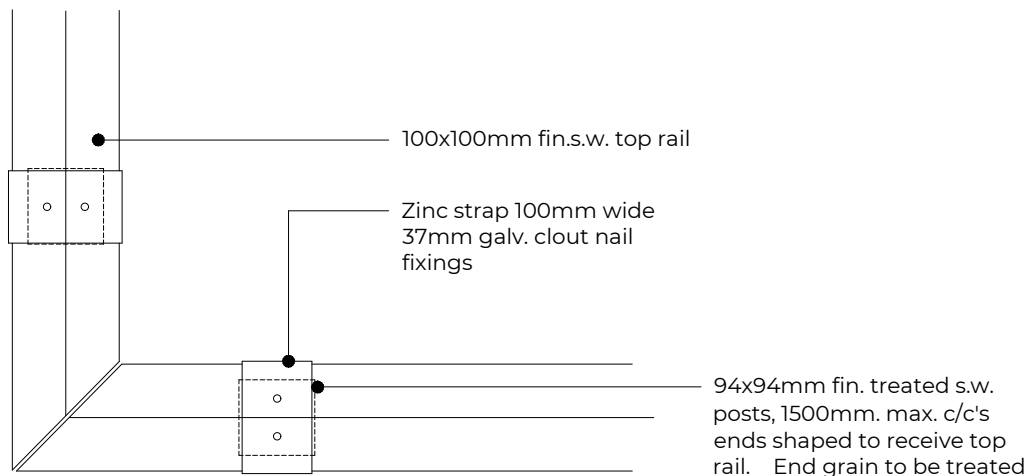

PLAN at corner



Stonebond.

Stonebond Properties (Manchester) Ltd
Registered Office:
Suite 5, Egerton House
Towers Business Park
Wilmslow Rd, Didsbury, M20 2DX

site: Stonebond Standard Details
External Finishes
9100 Boundary Details

title: 600mm Post & Rail
Fence

scale: @A3	1:10	drawn by:	SMc
date:	Jun 23	checked:	
drawing no:	SBM-SD-9103		
sheet no:	Sheet 1 of 1		revision: