

1/500

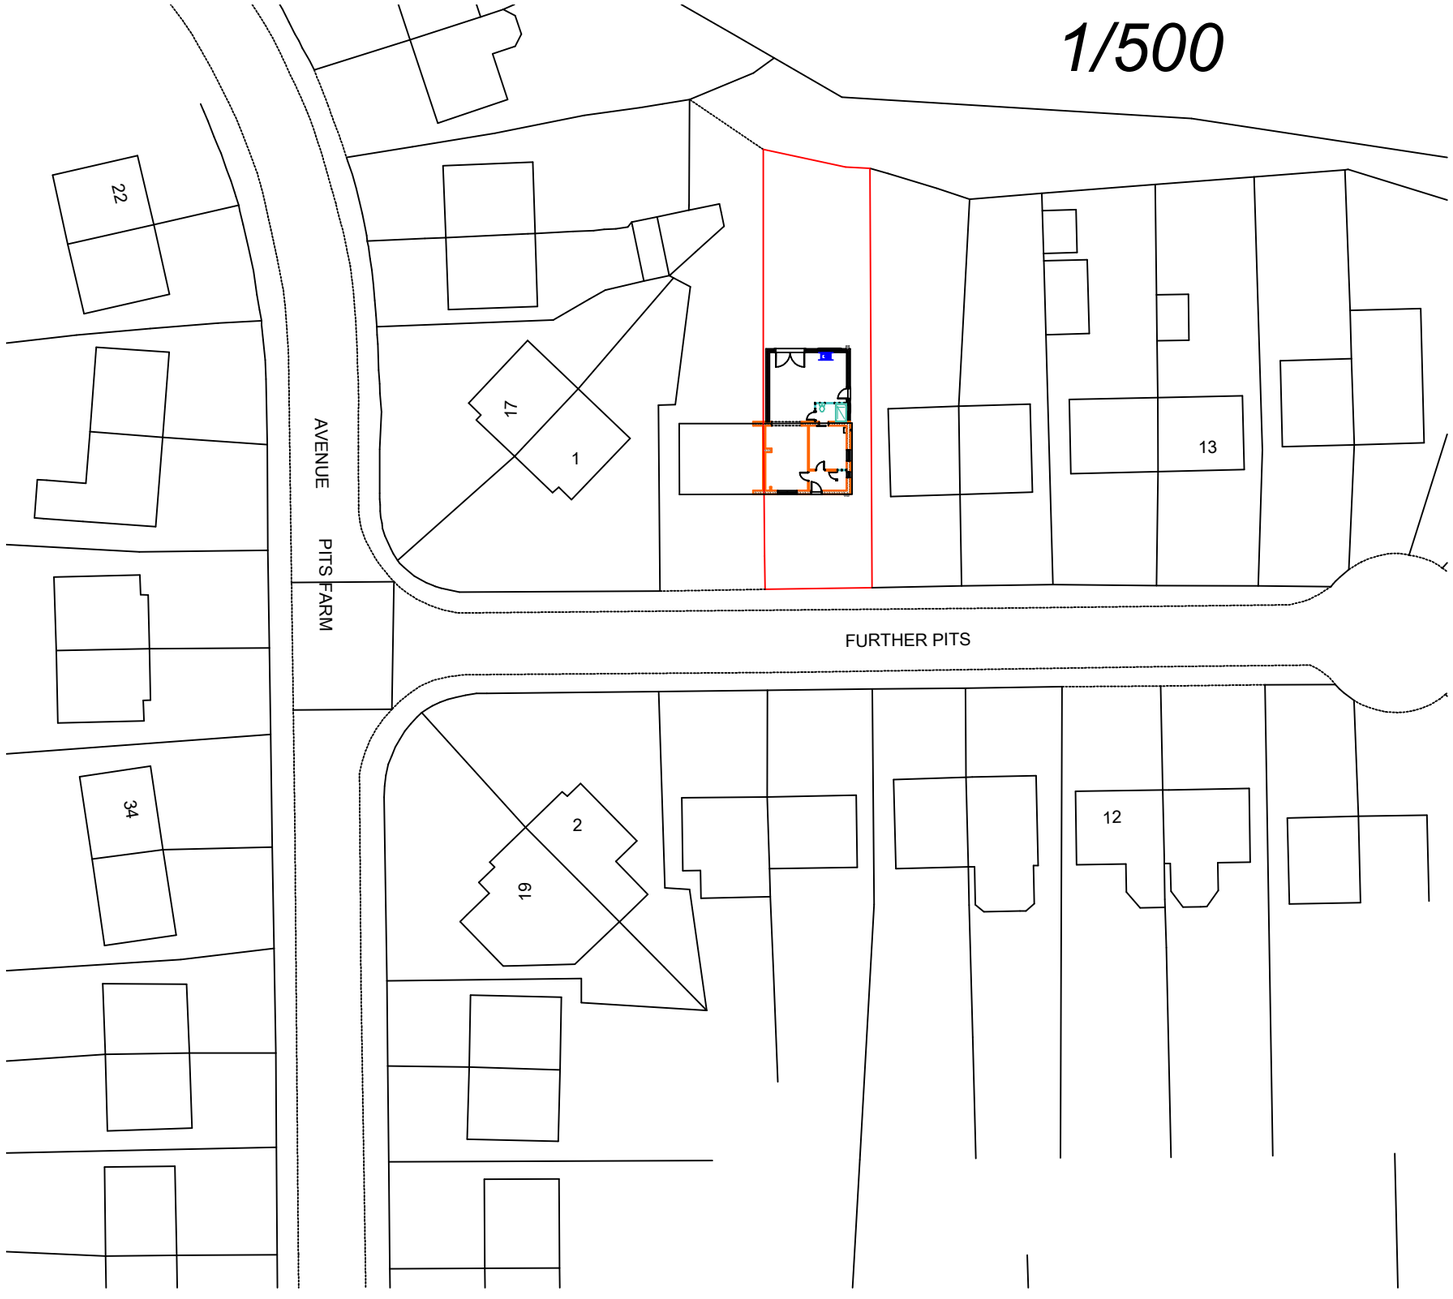

1/1250

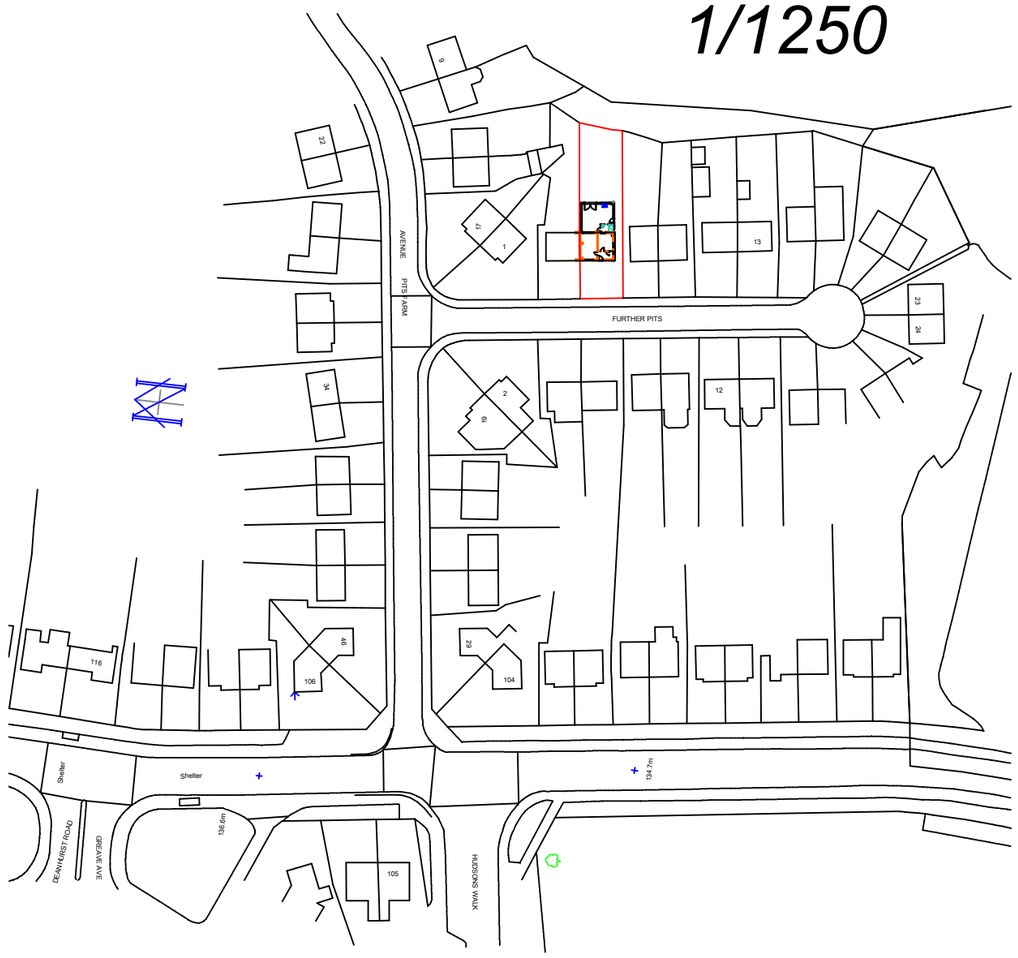

Notes:- This drawing is COPYRIGHT no copy or alteration may be made without our prior permission

DO NOT SCALE FROM THIS DRAWING FOR SETTING OUT OF WORKS

Jeffrey C. Goodchild
Architectural Technologist
62 Belmont Ave, Springhead,
Oldham, OL4 4RS.
Tel : 07815 165 98985

Dwg.Size	**A3**
Scale:	
Date:	28/10/2020
Dwg. Rev. Page	5536
Client:	Mr M A Mughal
Address:	5 Further Pitts, Rochdale, OL11 5DF
Title:	Rear Ground storey Extension