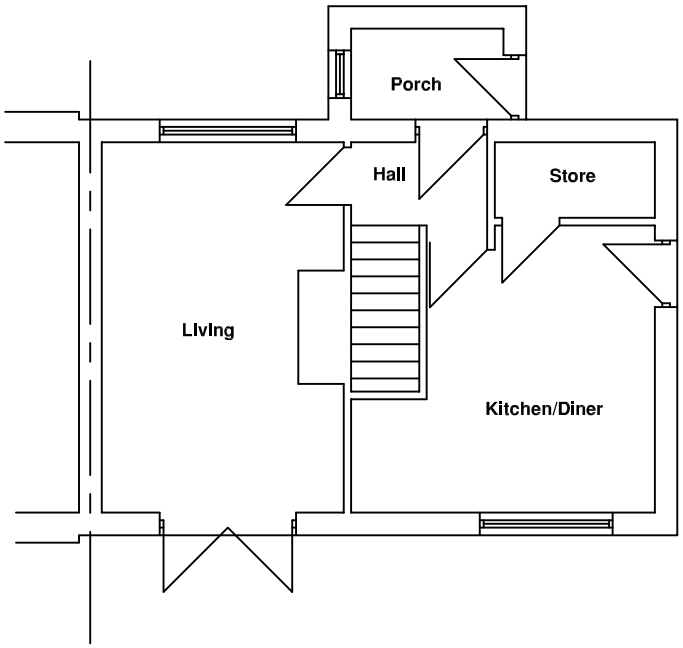

Existing Ground Floor Plan

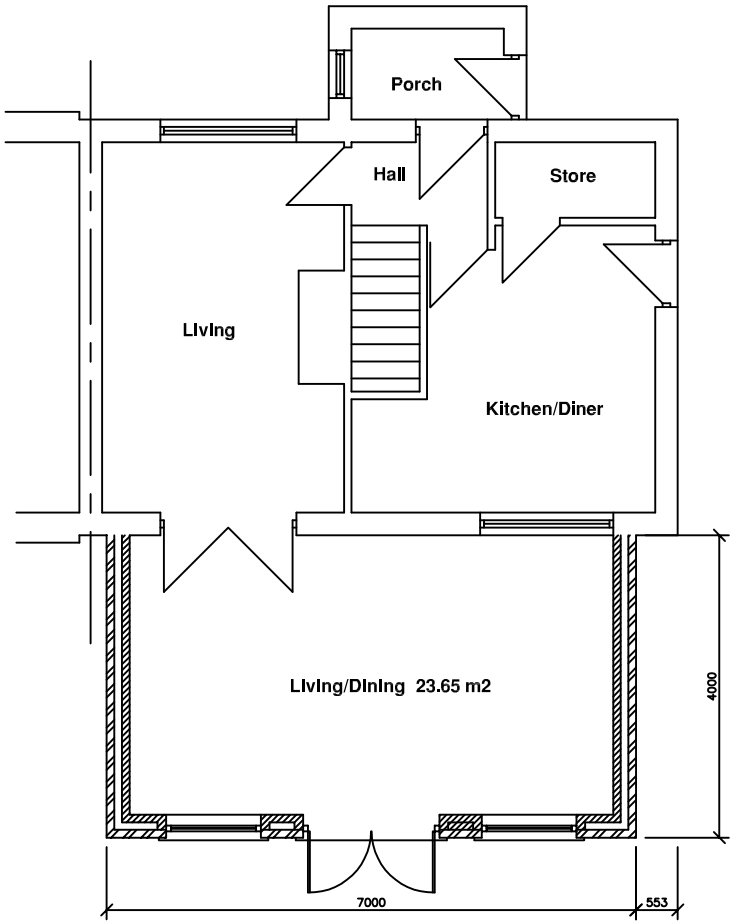

Proposed Ground Floor Plan

FLOOR PLANS
SCALE 1:100
DWG NO - 01