
NATIONAL MAP CENTRE

OS Plan B&W

ENTWISTLE

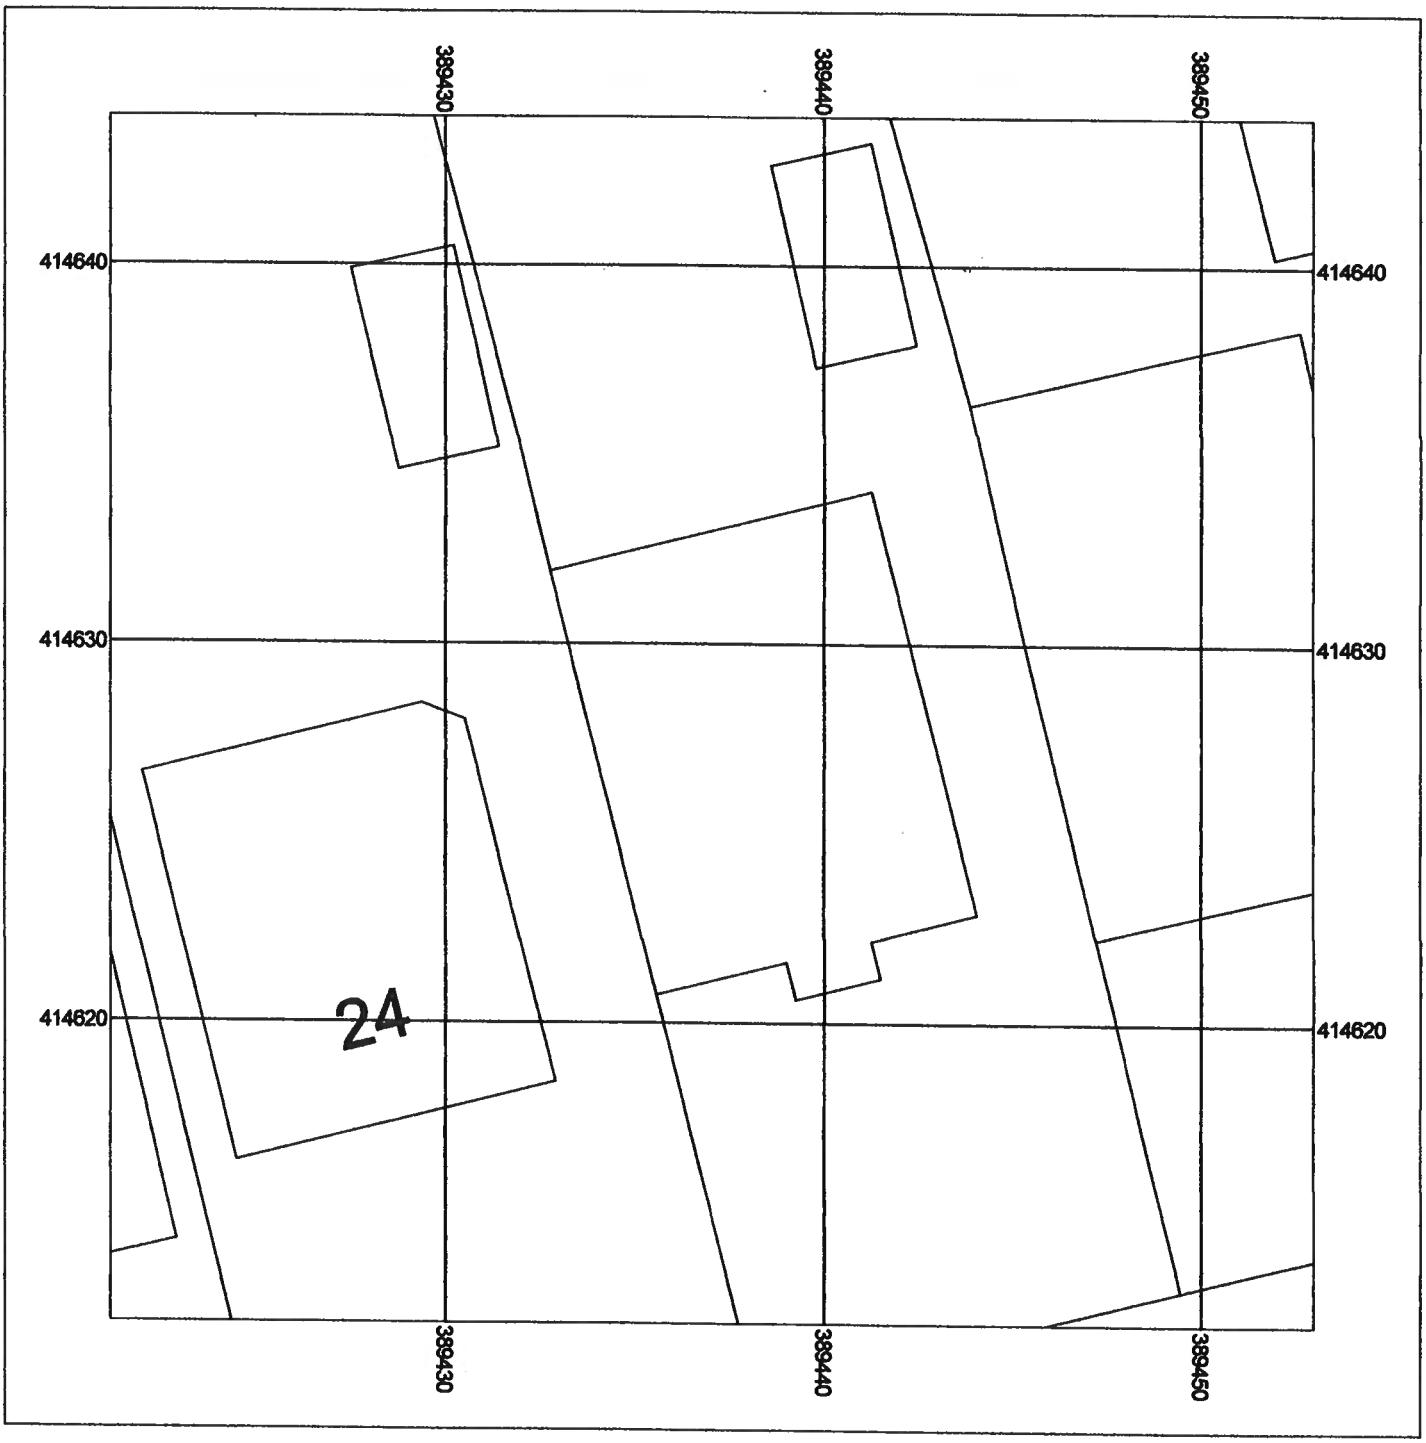

Metres
0 1 2 4 6 8 10

Scale: 1:200

Map data

EXISTING SITE PLAN

Supplied by:	Entwistle Thorpe
License number:	100031961
Produced:	01/09/2020
Serial number:	2261894

Plot centre co-ordinates:	389437,414628
Download file:	151 Bellshill Cresent.zip
Project name:	OL16 2TU

© Crown copyright and database rights 2020. OS 100031961