




NORTH

Norden

SHELFIELD LANE

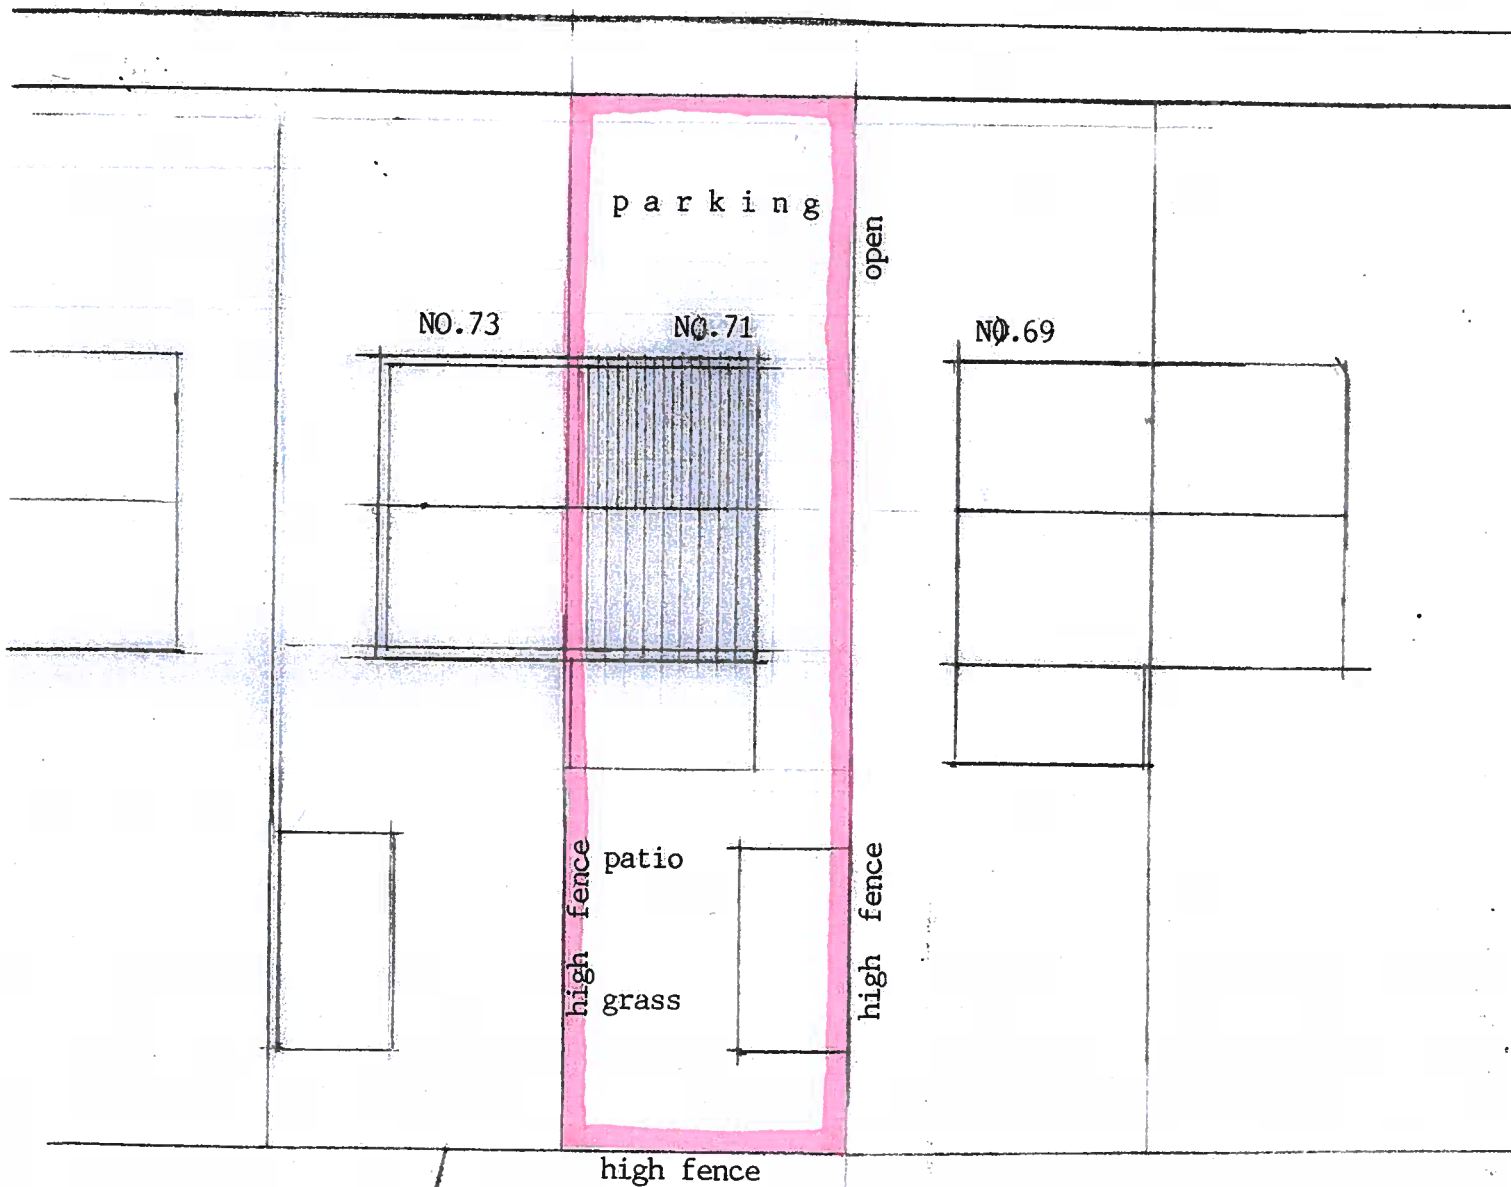

**Existing
Site Layout**

mike palmer design 01772 743700
REF: 27.10.22 5

1..200