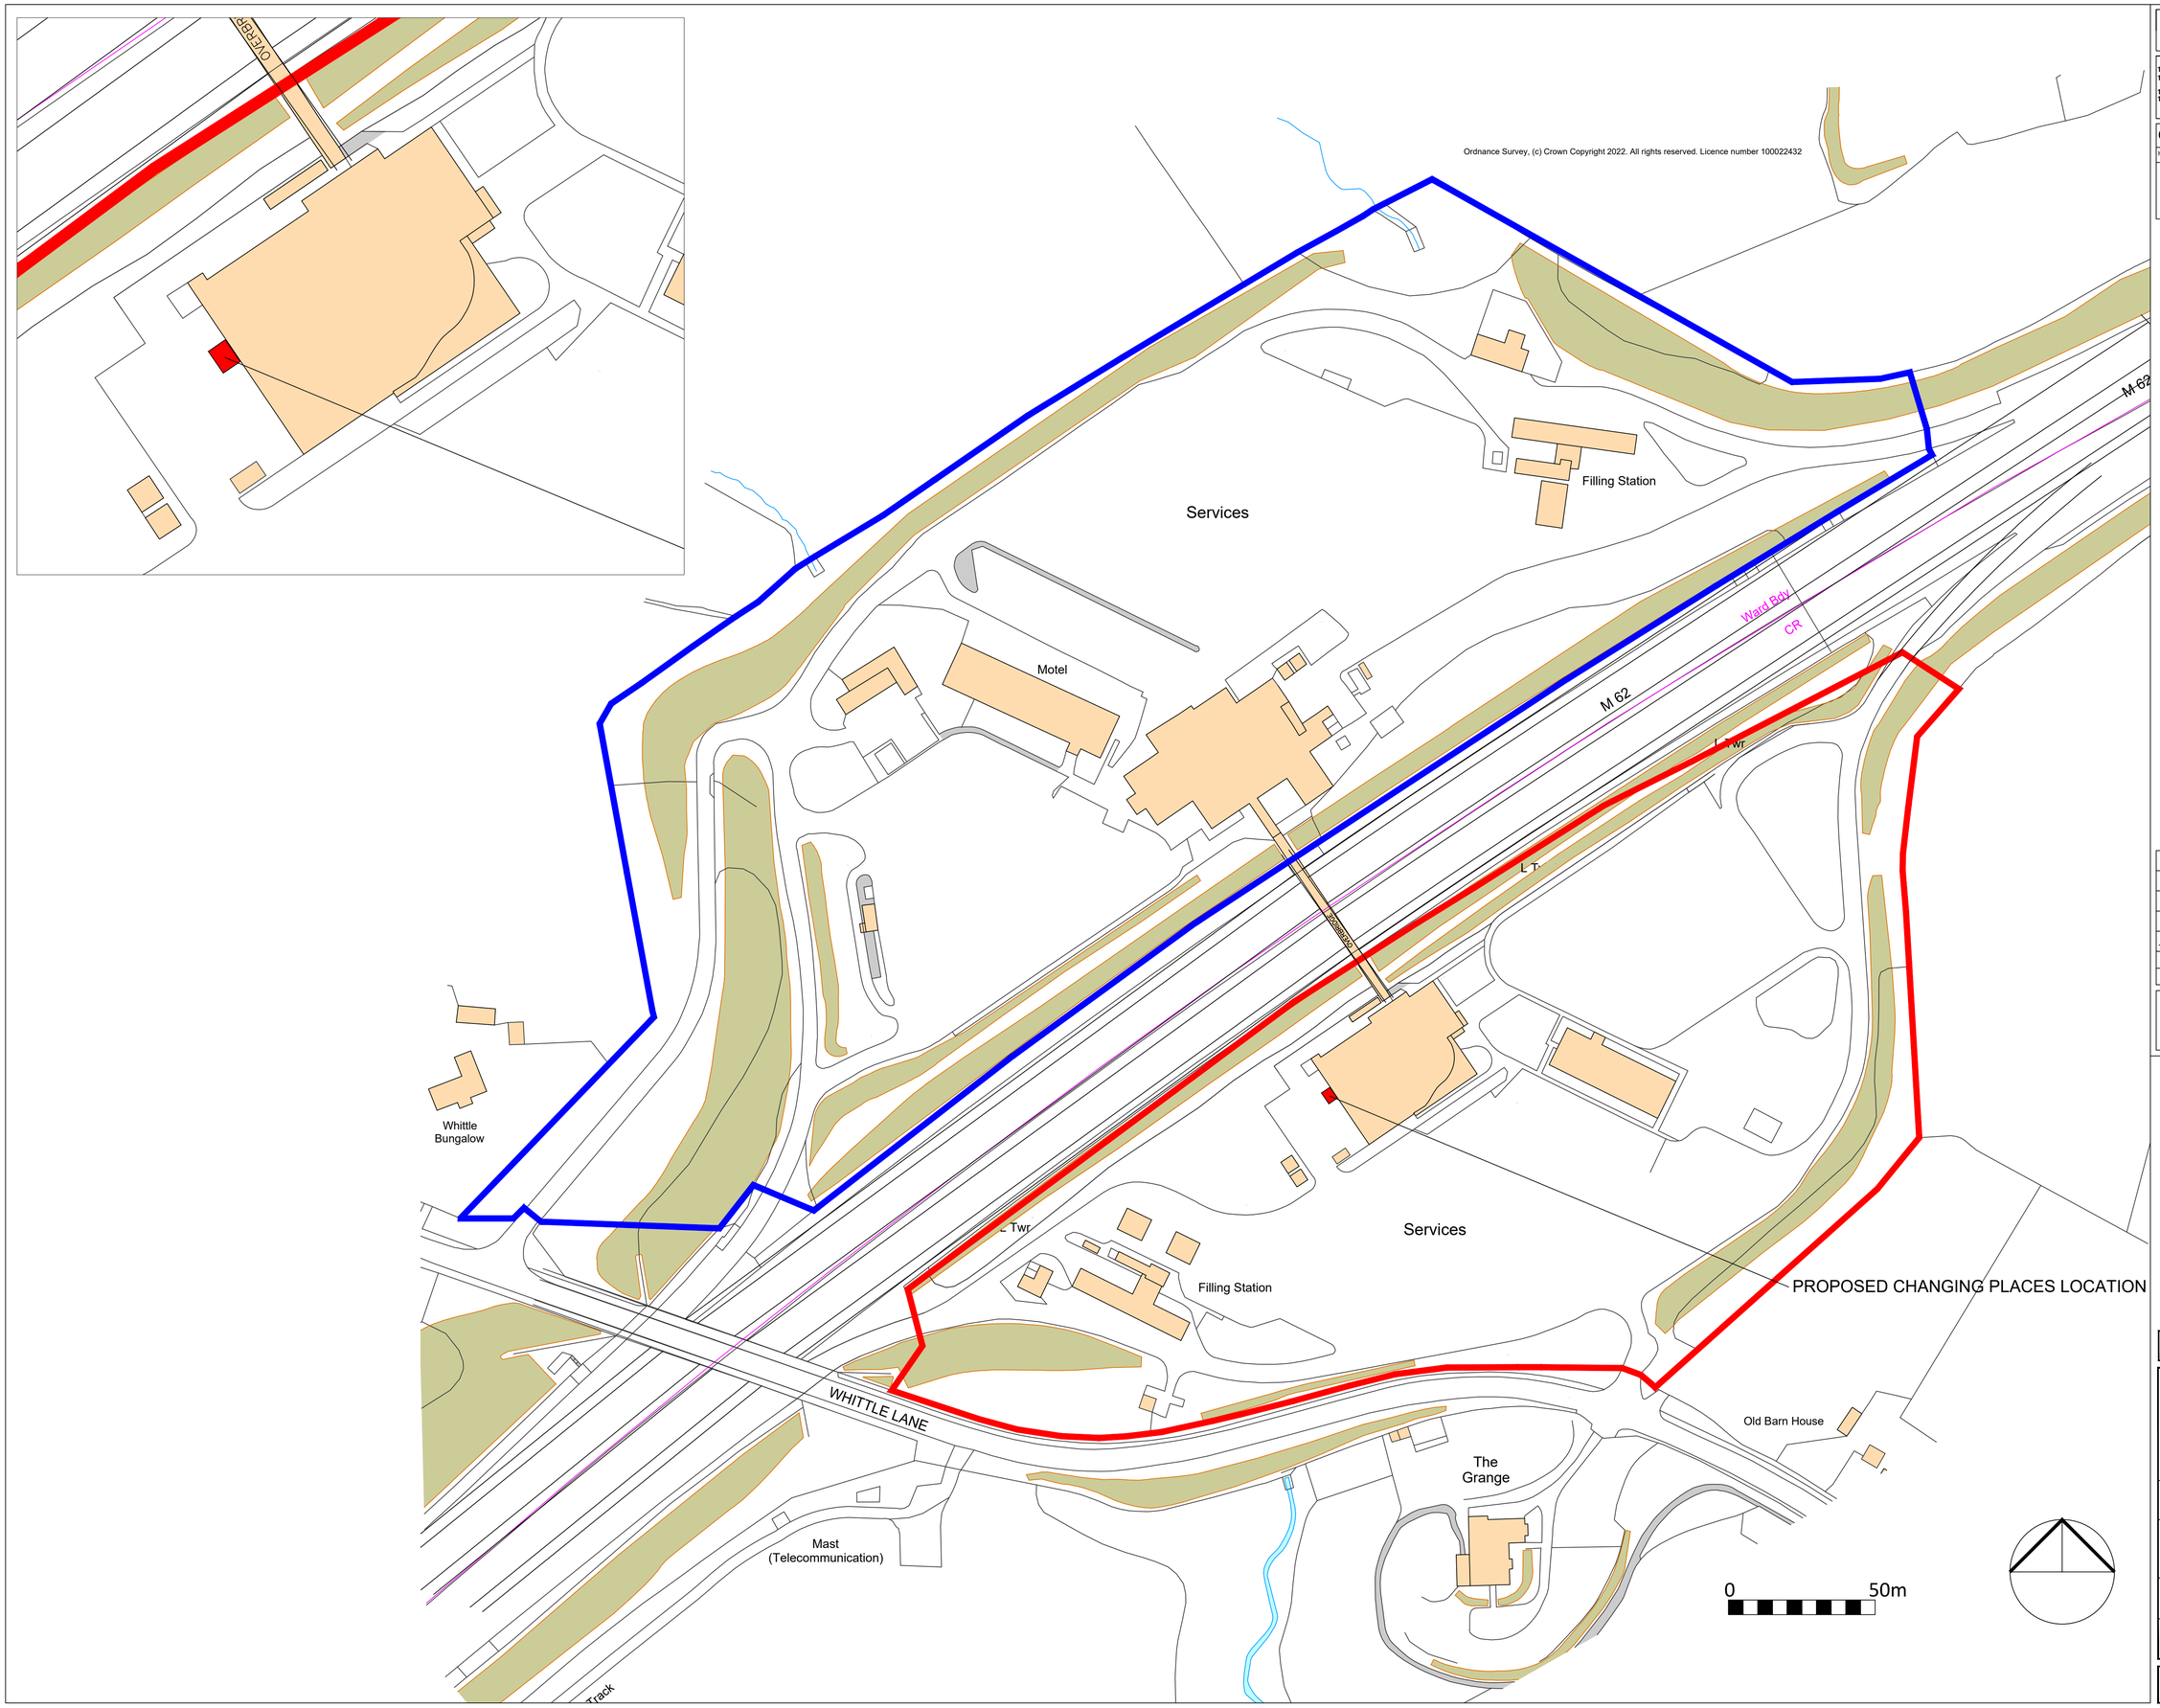

Copyright KMB Ltd
All materials specified should be used in accordance with the manufacturers recommendations and all relevant current codes of practice.

1:20 0 200mm 400mm 600mm 800mm 1000 1200 1400 1600
1:100 0 1m 2m 3m 4m 5m 6m 7m 8m
1:50 0 1m 2m 3m 4m
1:5 0 100mm 200mm 300mm 400mm

CDM - Significant Design Hazards

Hazard	Control

Rev	Date	Description	Drawn	Checked
-	-	-	-	-

Amendments

Drawing Status

PLANNING

Construction Consultants

PROJECT
Birch WB
Changing Places

CLIENT
Moto Hospitality Ltd

TITLE
Site Plan

SCALE	DATE
1:1000 / 500 @ A1	March 2022

DRAWN BY	CHECKED BY	DRAWING No.	REV
DH	.....	7667_111	-

Unit S6, Building 67, Europa Business Park, Bird Hall Lane, Stockport SK3 0XA
t: 0161 477 7709 e: Kmb@kmb-ltd.co.uk