



East Elevation



North Elevation of Offices




South Elevation of House




West Elevation



South Elevation of Offices

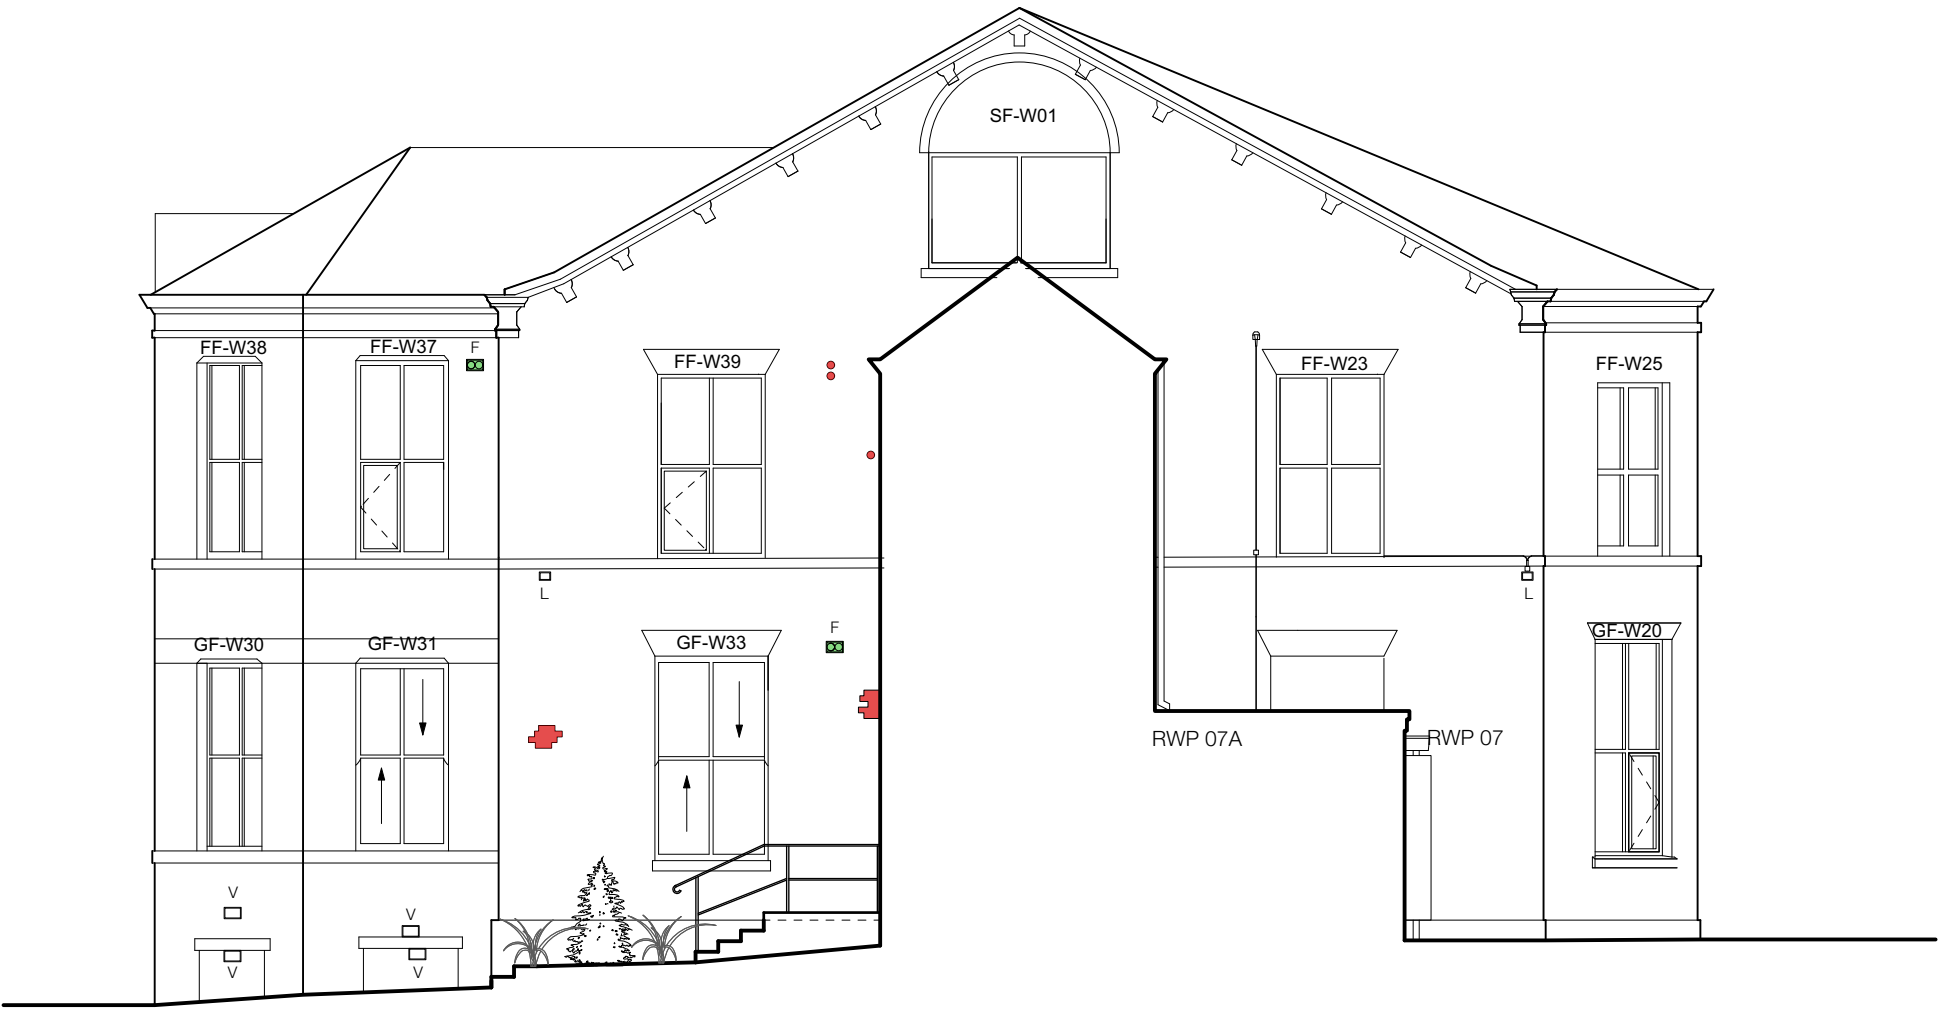


North Elevation of House

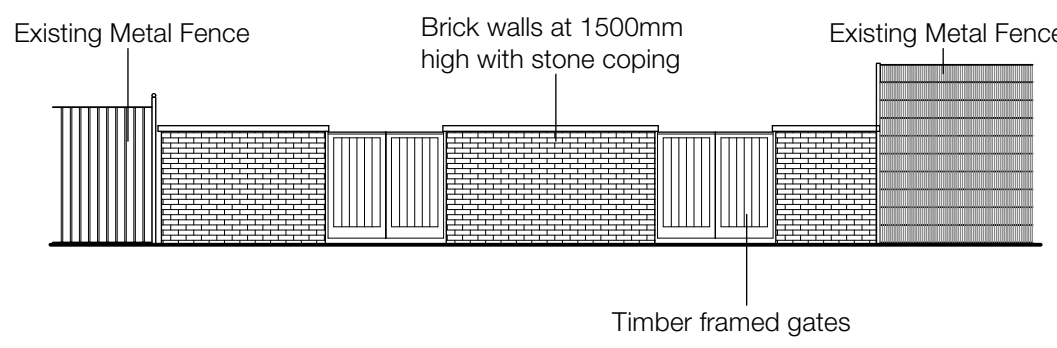


Bin Store Elevation

NOTE: Where services are removed, repairs to masonry are to be made according to the provided masonry specification.


NOTE: Lights to be black bodied LED floodlight with PIR sensors. Light and CCTV wiring to be fitted into joints

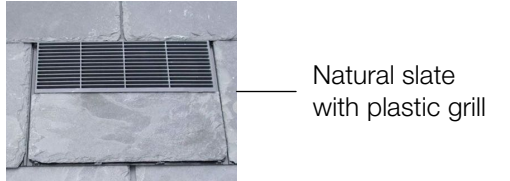

Proposed Roof Fan Outlet

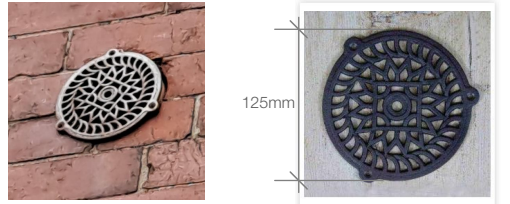

Proposed Single Fan Outlet (Cast Iron)

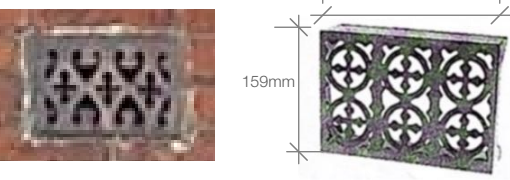

Existing Air Bricks Proposed Twin Fan Outlet (Cast Iron)

KEY:

FL	Flood Light
L	Light
CC	CCTV Camera
A	Aerial
V	Vent
F	Fan (Mech. Extract)
V/F	Fan Extract Via Existing Vent
■	Repair Required
■	New Hole
■	New Hole to be Created

Not for Construction
Based on drawings provided by A J Cocker Associates

A	10/02/23	LA	Annotation added following Conservation Officer comments.
Revision			
Project	Proposed Apartments		
Address	Townhead, Yorkshire Street, Rochdale		
Client	Raj Property Investments Ltd (Townhead)		
Drawing	Proposed Elevations		

