

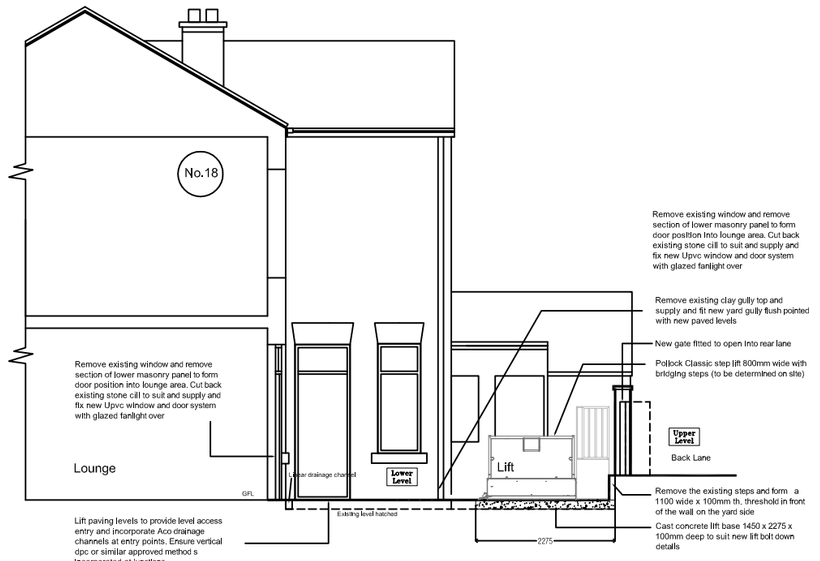


PROPOSED SE ELEVATION
18 GREENHILL AVENUE

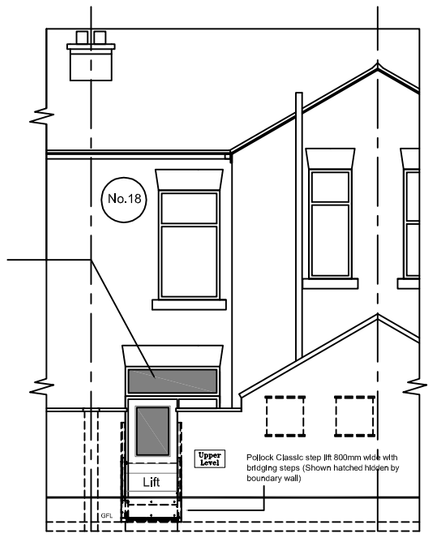

PROPOSED NE ELEVATION
18 GREENHILL AVENUE

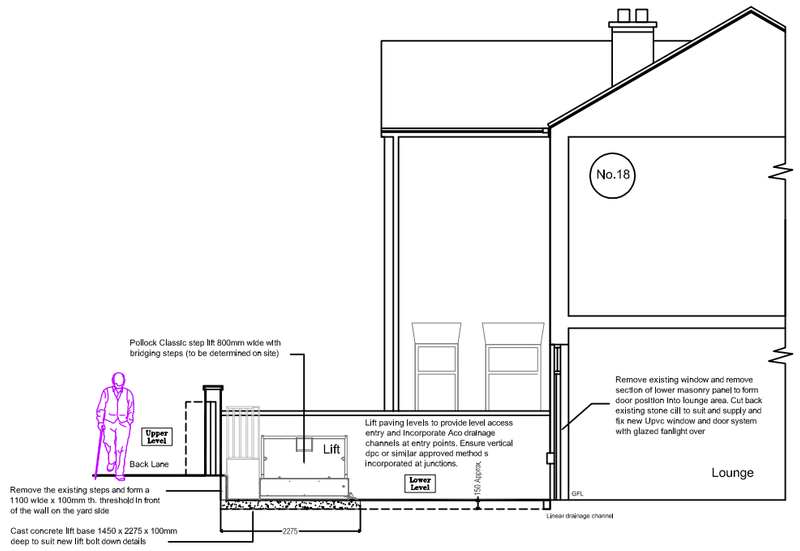


PROPOSED NW ELEVATION
18 GREENHILL AVENUE


EXISTING SE ELEVATION
18 GREENHILL AVENUE

EXISTING NE ELEVATION
18 GREENHILL AVENUE

EXISTING NW ELEVATION
18 GREENHILL AVENUE

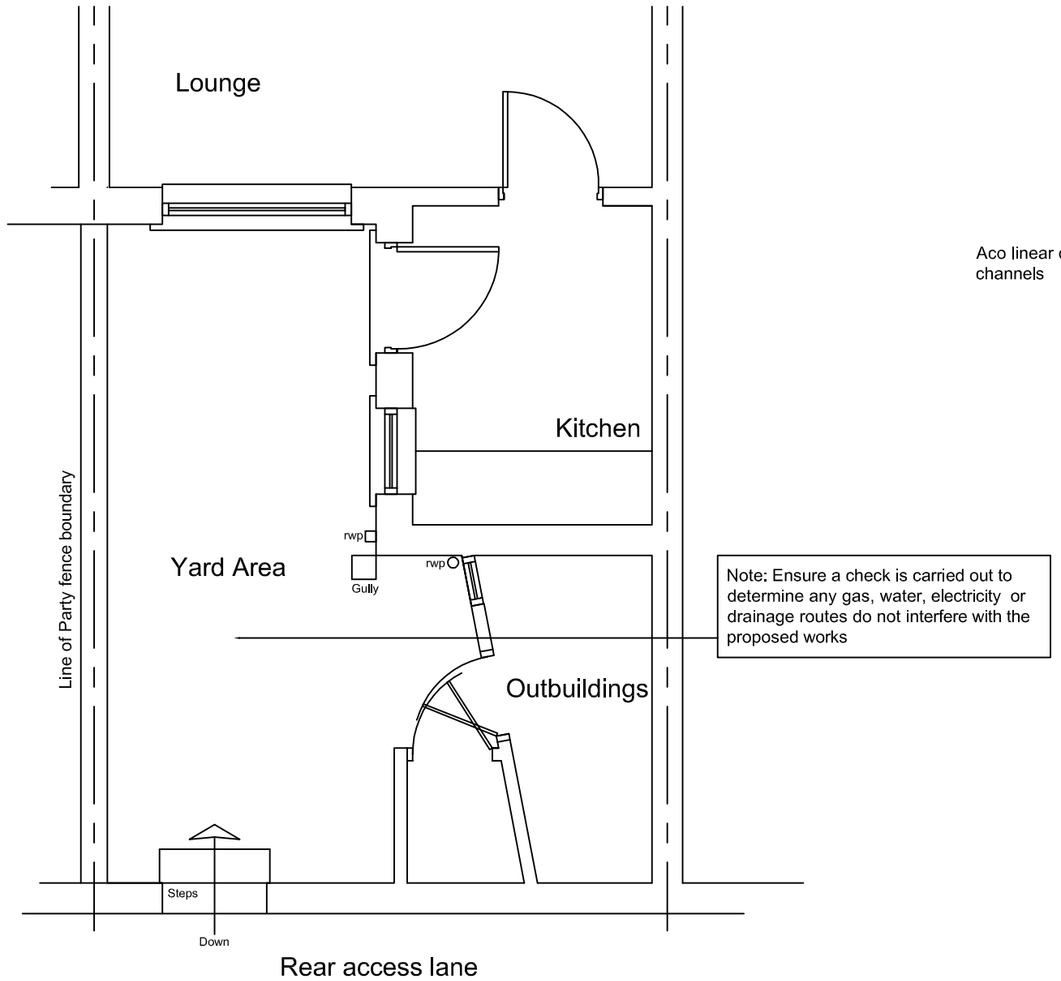


Existing Arrangement
at 18 Greenhill Avenue, Rochdale

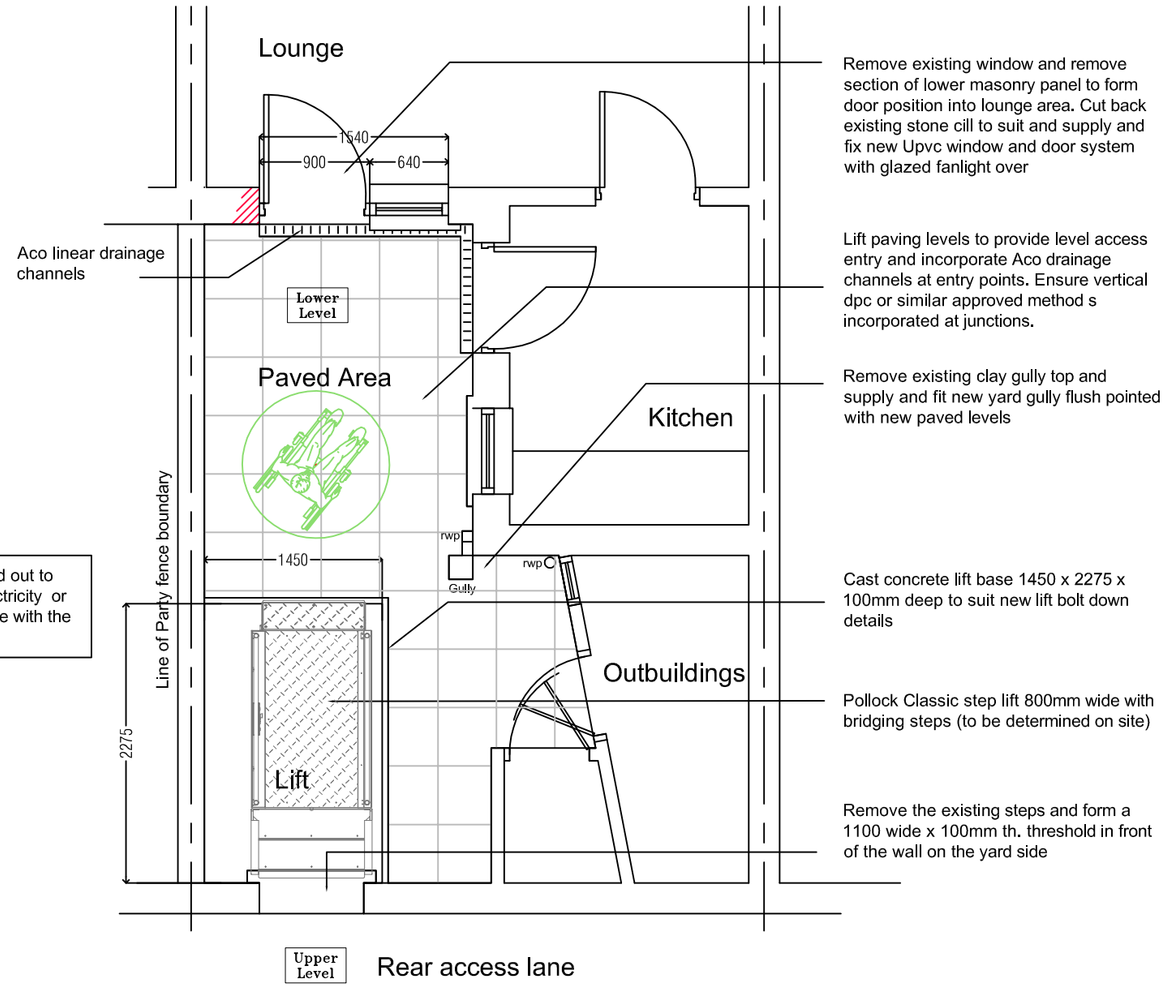

Proposed Arrangement
at 18 Greenhill Avenue, Rochdale

LOCATION OF PROPOSED STEPLIFT INSTALLATION BY POLLOCK LIFTS

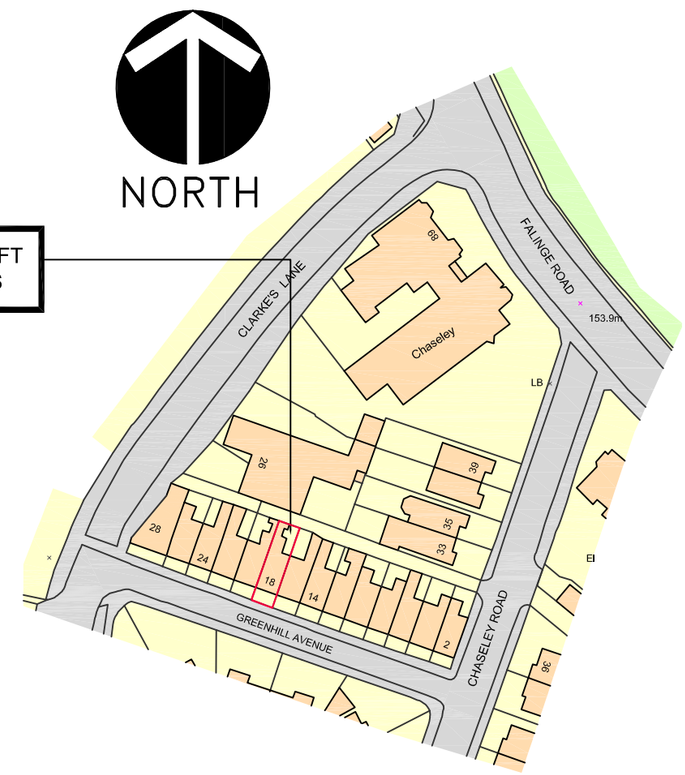

Ordnance Survey, (c) Crown Copyright 2019. All rights reserved. Licence number 100022432

SITE LOCATION Scale 1:1250

DESIGN AND PROJECT PLANNING ON BEHALF OF:-

GENERAL NOTES:

1. THIS DRAWING SHALL BE READ IN CONJUNCTION WITH ALL RELEVANT STRUCTURAL AND MECHANICAL SERVICES DRAWINGS WHERE REFERENCED.

2. ALL MEASUREMENTS WHERE SHOWN TO BE CHECKED ON SITE AND VERIFIED PRIOR TO CONSTRUCTION AND ON SITE ASSEMBLY. THIS DRAWING IS COPYRIGHT AND PROPERTY OF DESIGN LINE AND SHALL NOT BE REPRODUCED OR COPIED IN ANY WAY WITHOUT PRIOR PERMISSION.
IF YOU HAVE RECIEVED THIS DRAWING IN PDF FORMAT NEVER ASSUME IT IS TO SCALE ALWAYS CHECK WITH THE AUTHOR.

3. PLEASE DO NOT SCALE FROM THIS DRAWING IF IN DOUBT ALWAYS ASK.. FIGURED DIMENSIONS TO BE TAKEN IN PREFERENCE TO SCALED DIMENSIONS.

REV	BY	DATE	NOTE

Title

Proposed step lift installation
Mr.B.Walmsley
18 Greenhill Avenue
Rochdale
Lancashire
OL12 6QJ
Pollock Lifts Ltd.
Layout existing and proposed

PLANNING

Design Line Huddersfield Ltd.
62 Tom Lane, Crosland Moor
Huddersfield, W.Yorks HD4 5QQ
Telephone/Fax: 01484 644684
Mobile: 07830 151721
E-mail: info@designlinearchitectural.co.uk

Date	Drawn	Checked	Rev
Jan 2019	SB	SB	
Scale	Project No.	Drg. no.	
1:50/1:100	DL577	01	