
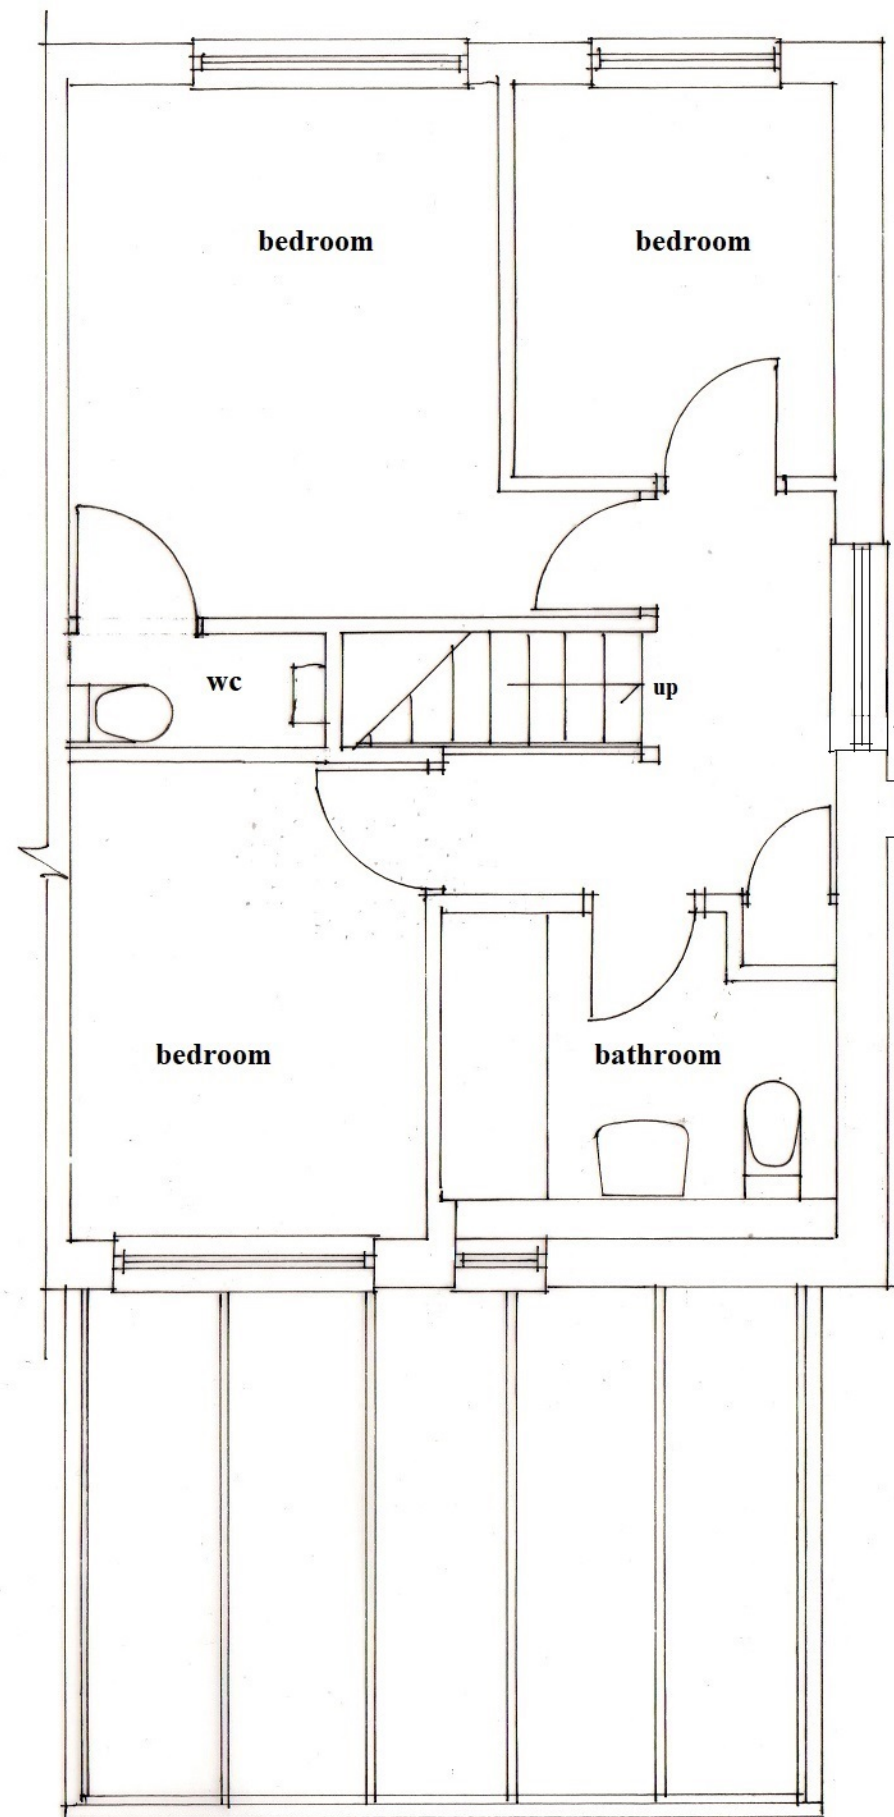


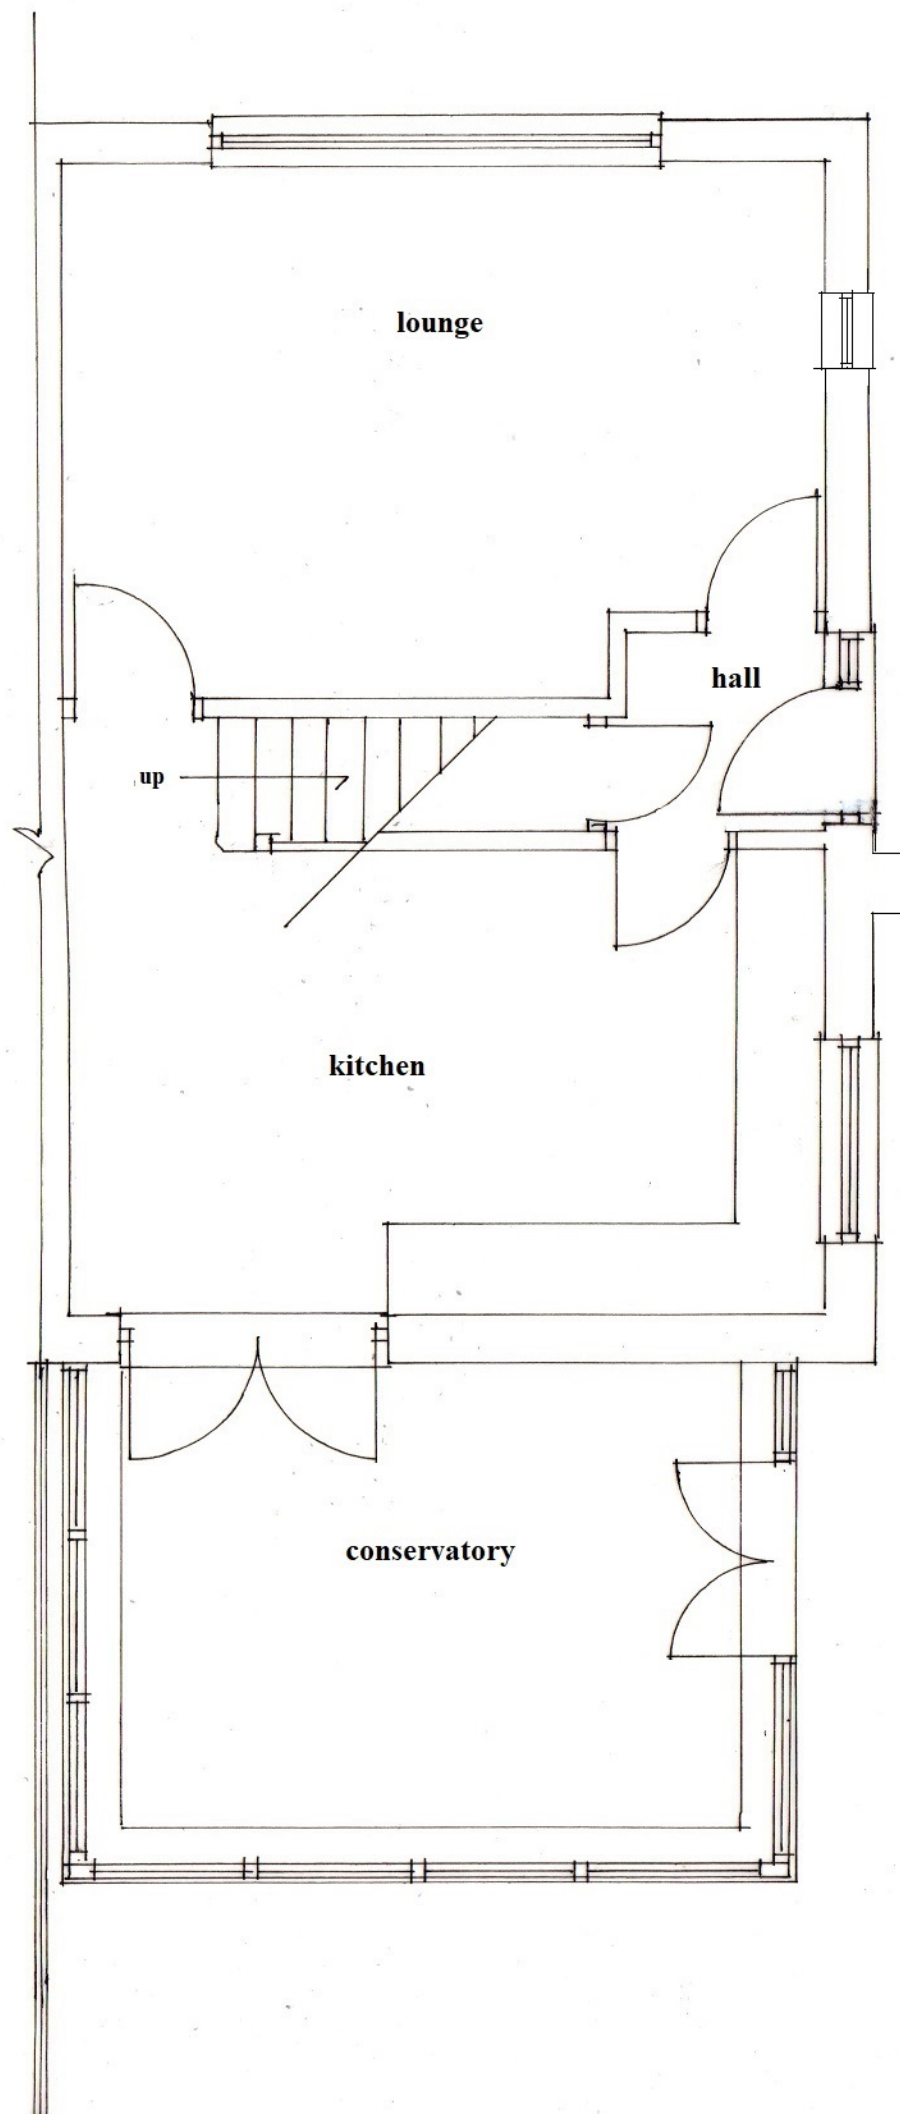

Proposed Extension
31 Wordsworth Crescent
Littleborough
OL15 0RB

Existing Plans revised
Scales 1:50 @A3
Reference DL01/1222/01A

P A Dust Chartered Architect
1 Spring Mill
Spring Street
Uppermill
Saddleworth
Lancashire OL3 6AJ
t+f : 01457 870382
m : 07713 636592
e : tony.dust@btinternet.com