


0 10 20 30 40 50 60 70 80 90 100

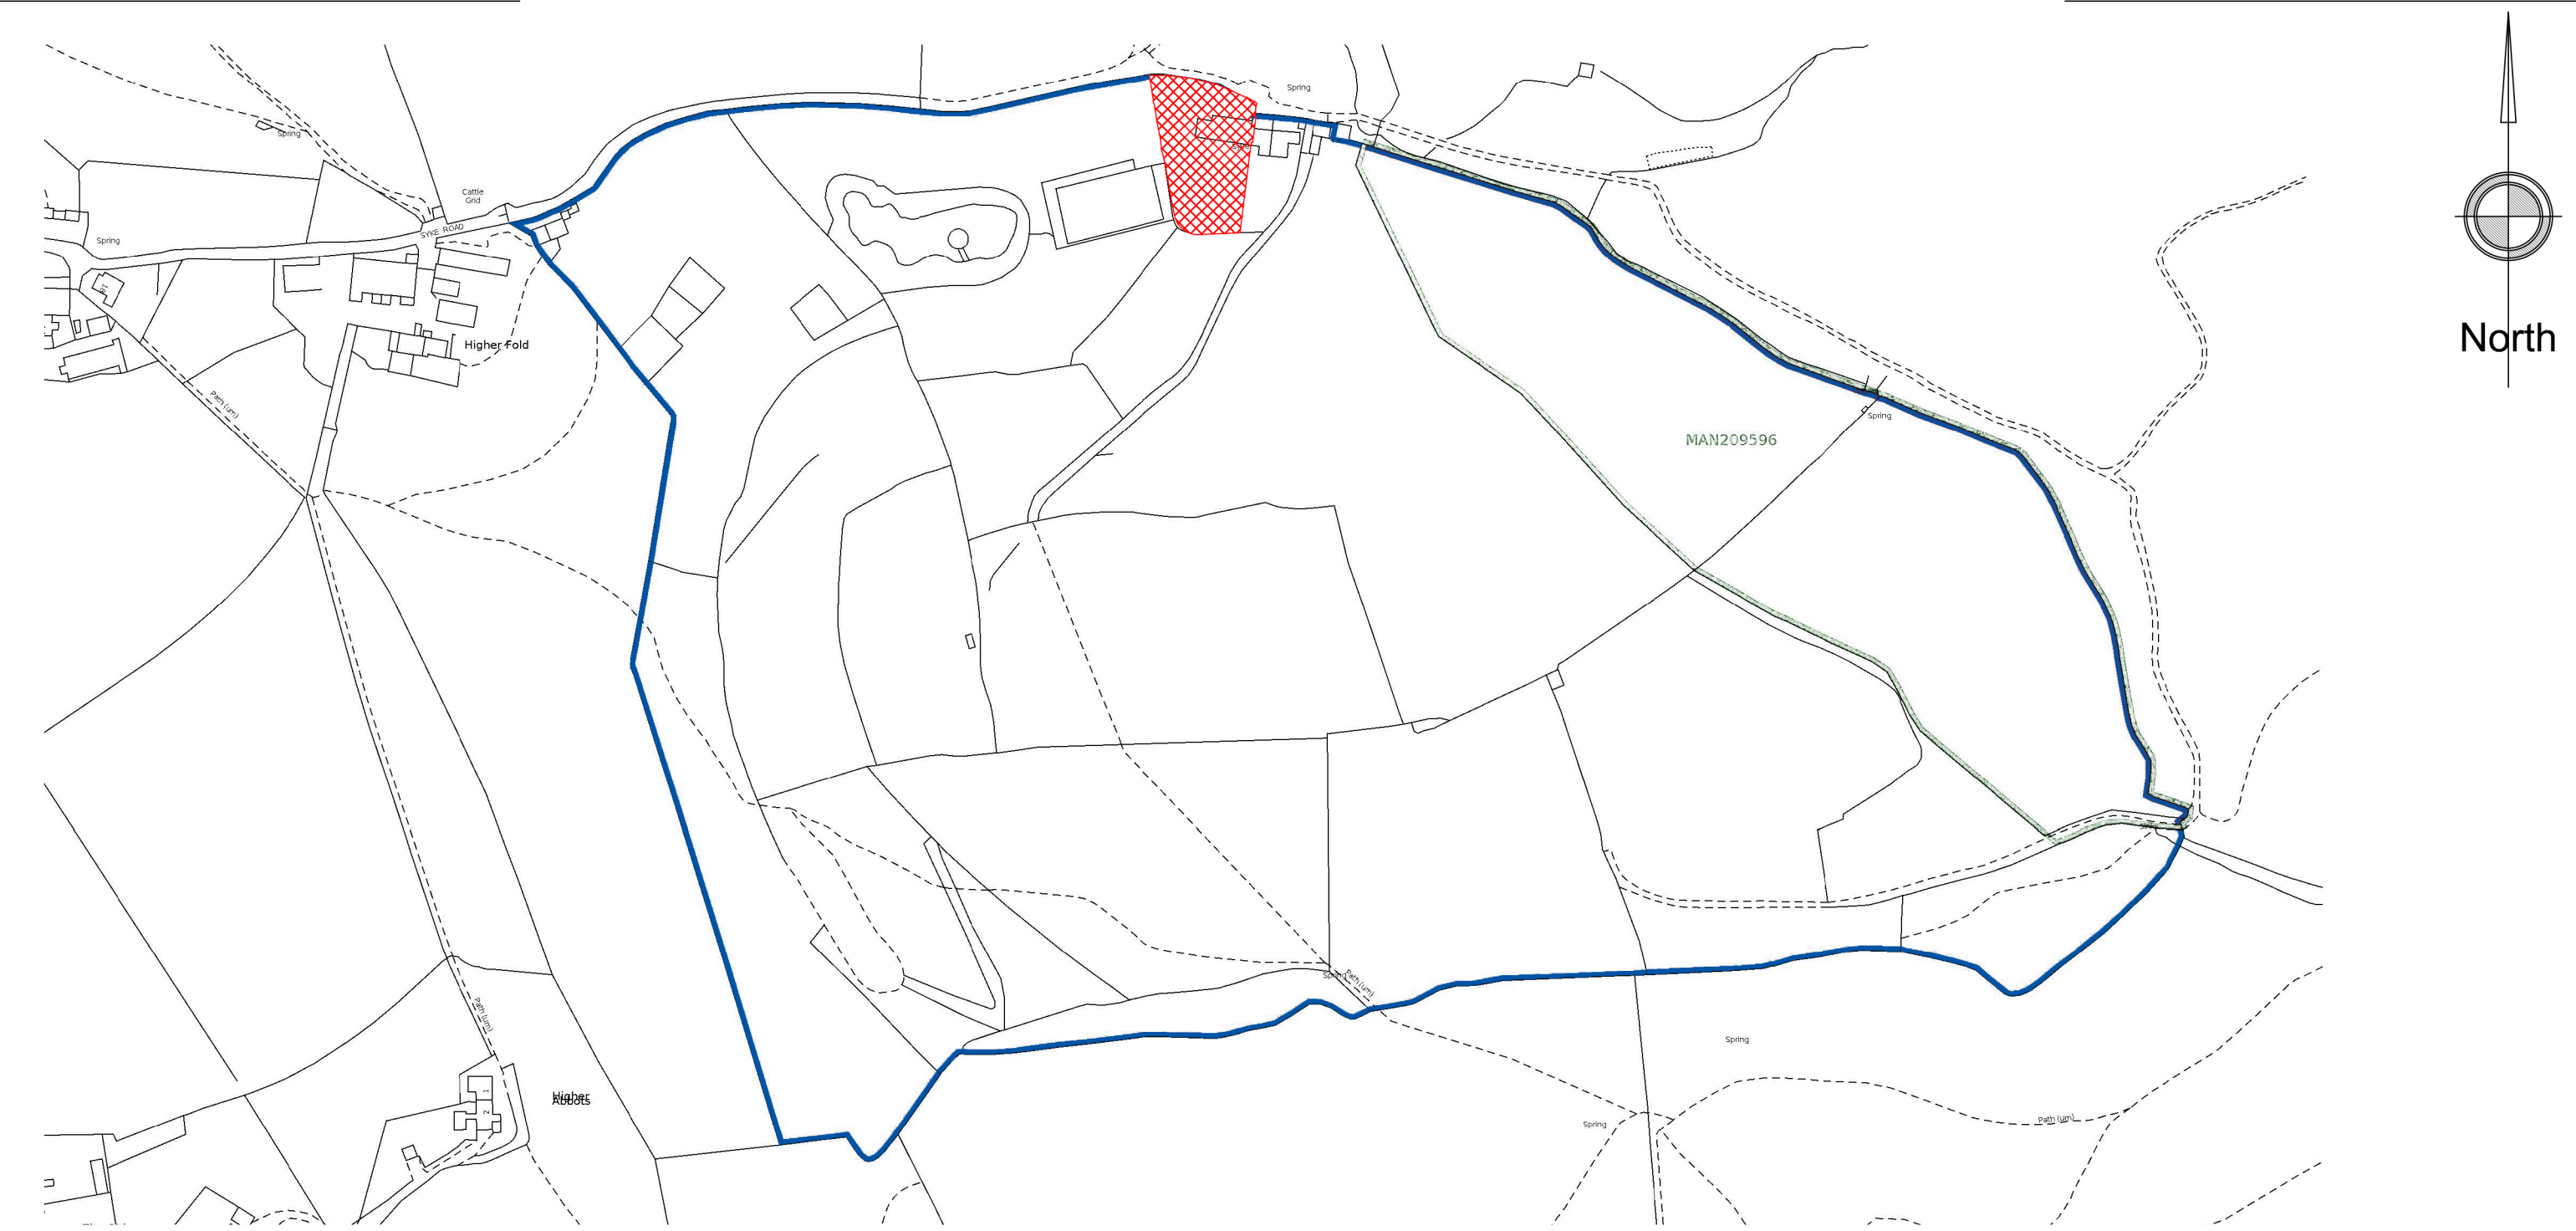

1-2500 Scale Bar (metres)

REV	DATE	AMENDMENT	BY	CHKD

HNA architects
Architecture | Planning | Design

PROJECT:	Syke House Farm, Syke Road, Rochdale				
CLIENT:	Mr J Bullock				
DRAWING:	Site location plan				
DRAWN BY:	YQ	CHECKED BY:	MB	CREATED: April 2023	SCALE: 1:2500 @ A3
STATUS:	Planning			DRAWING No: 1423-P-SLP	REVISION:

DO NOT SCALE.
COPYRIGHT REMAINS WITH HNA ARCHITECTS Ltd.

TEMPLE WORKS, TEMPLE STREET, OLDHAM, OL13NJ
TEL: 0161 688 1820
E-MAIL: info@hna-architects.co.uk

