

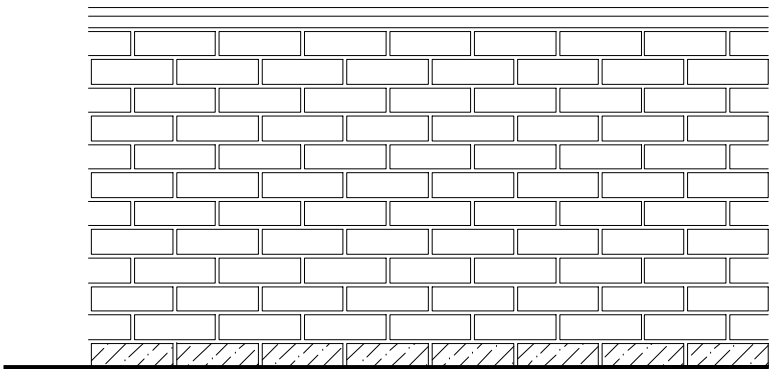


0.9m High Screen Wall / Fence

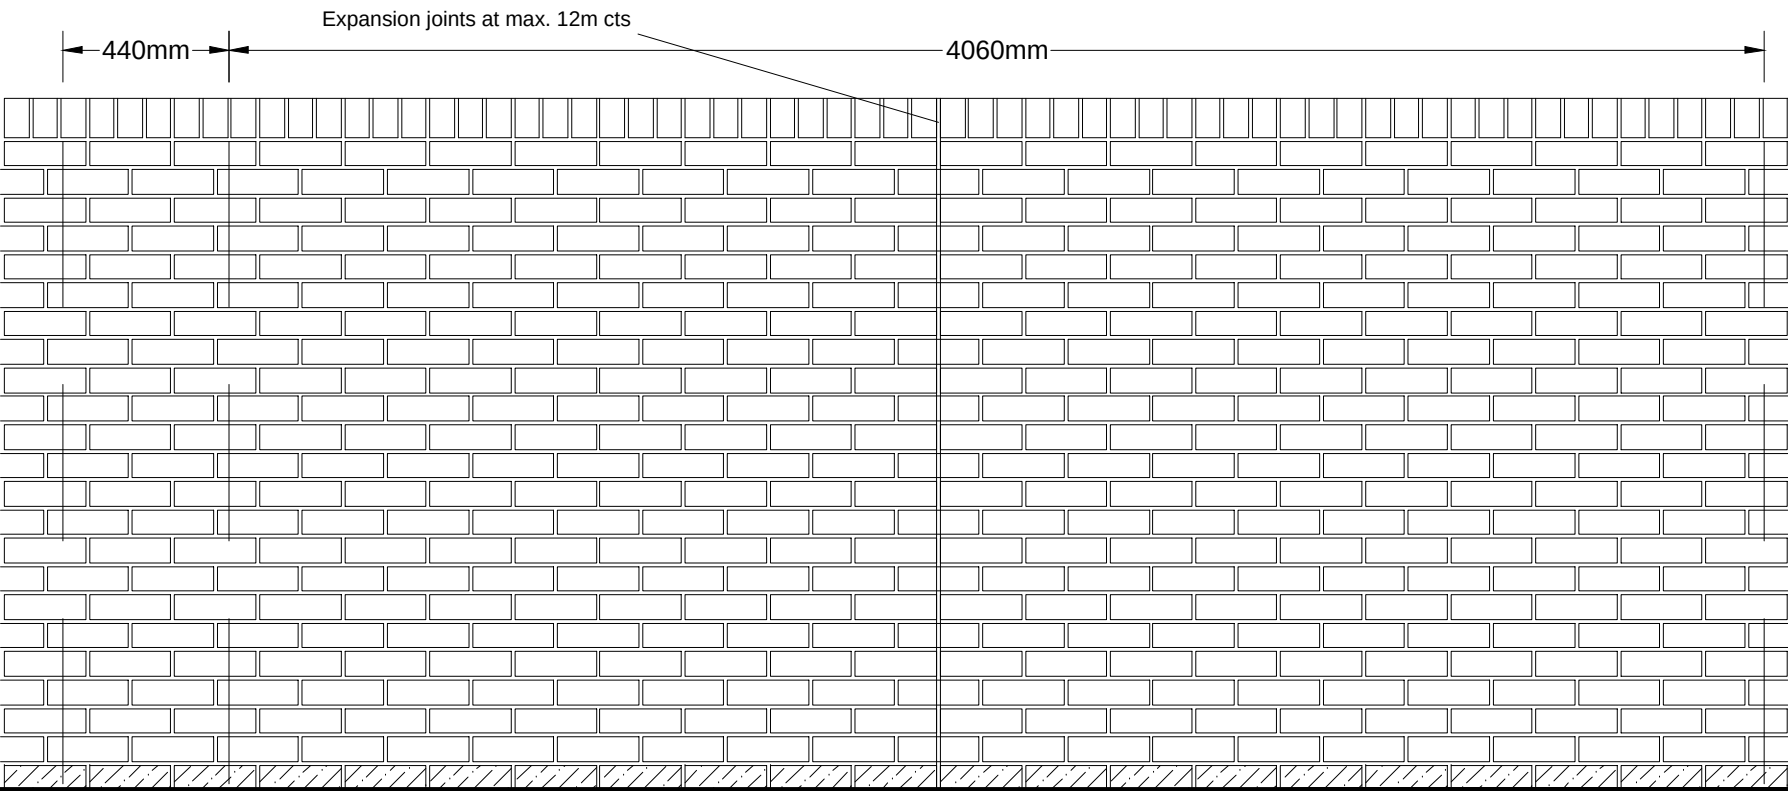


Elevation - scale 1:20

1.8m High Screen Wall

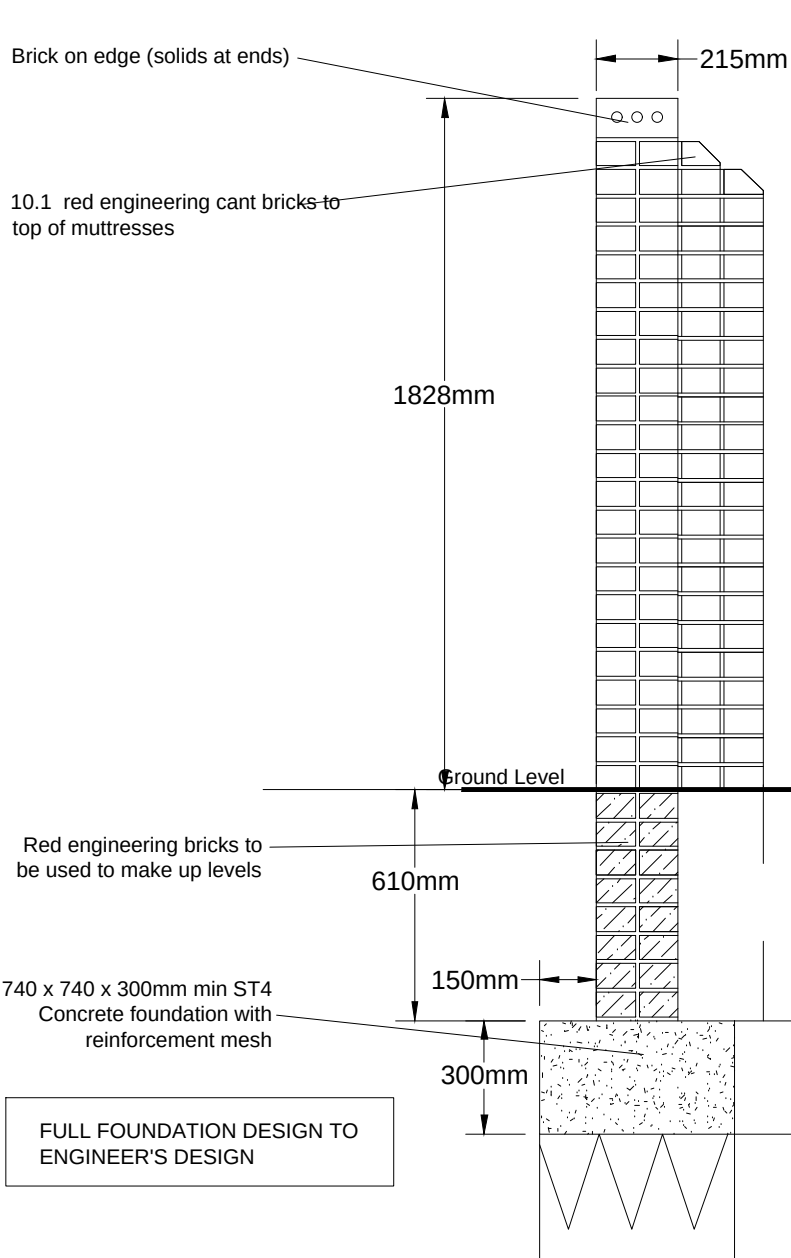


Elevation - scale 1:20

1.8m High Gate

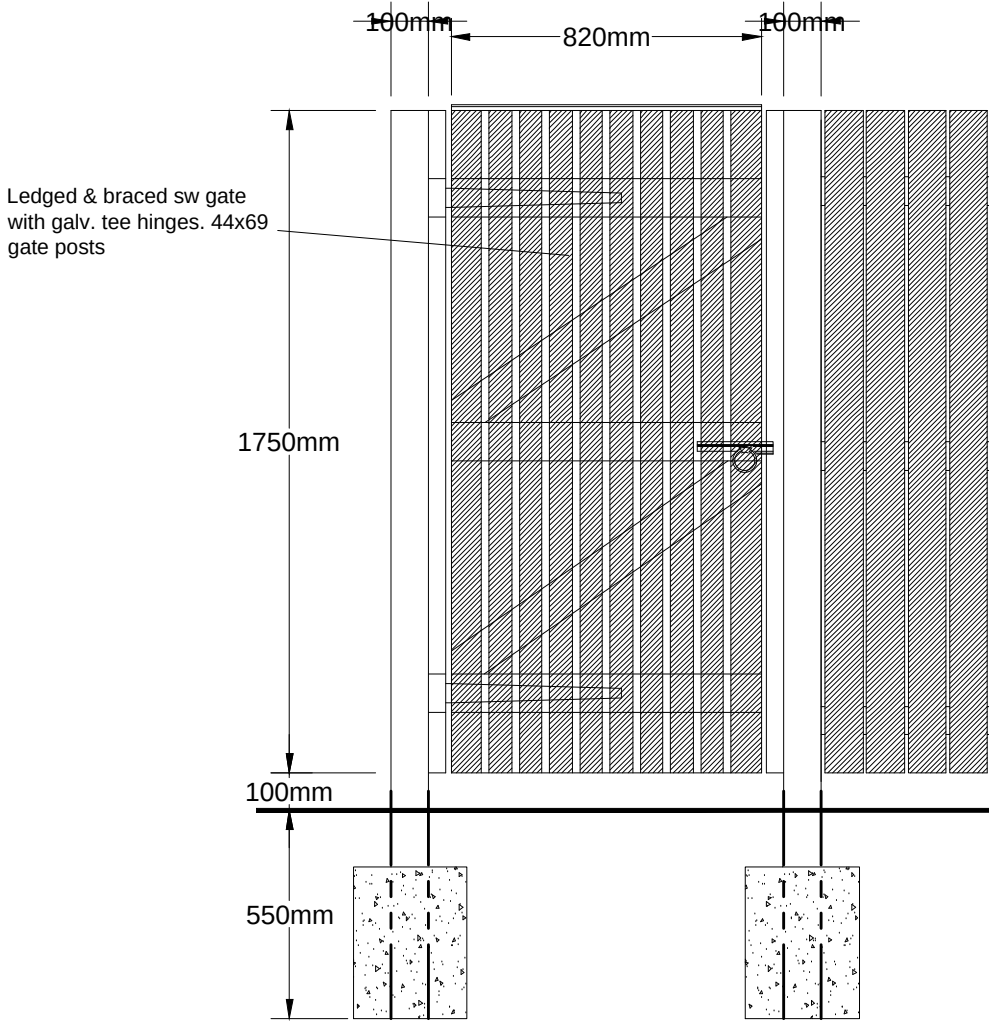

Elevation - scale 1:20

1.8m High Close Boarded Fence & Plot Divisional Fence

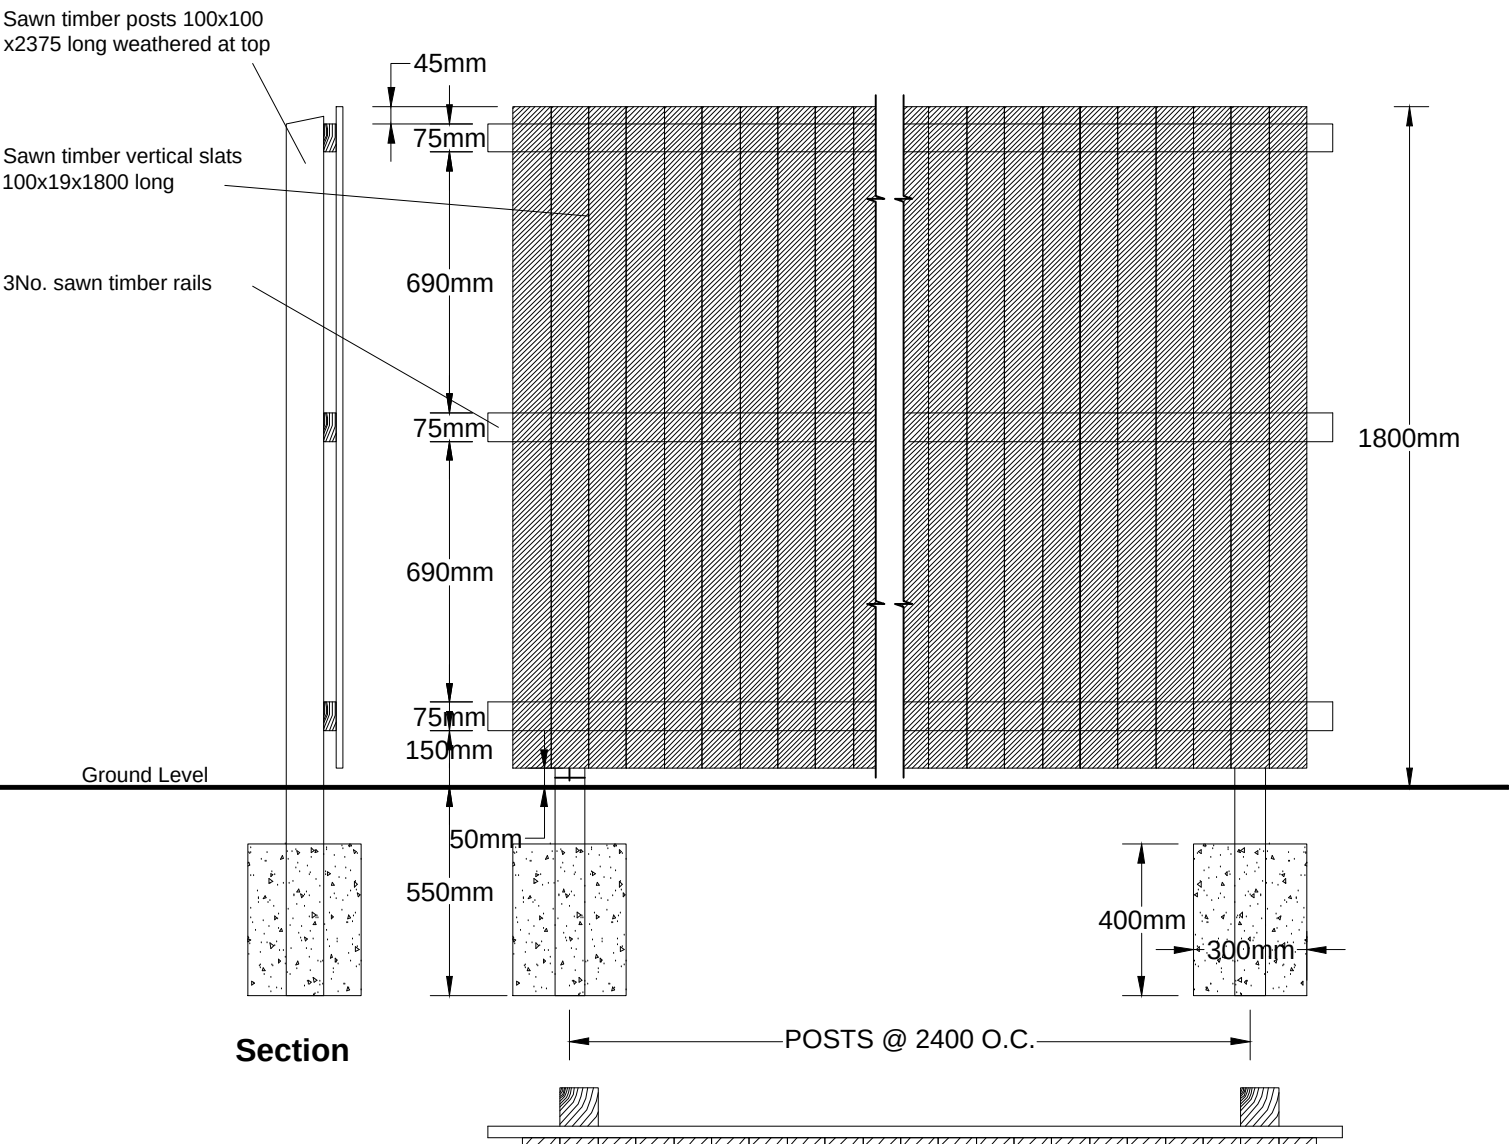

Section

Plan

The Copyright of this drawing belongs to Brookhouse Group and shall not be used or reproduced in any form without its express permission.

Only scale for 'Town and Country Planning Act 1990' services. For construction purposes, work to figured dimensions only. All dimensions to be checked with MPSSL and on site prior to the execution of any work.

For the avoidance of doubt all dimensions are measured to wall structure and not the finishes unless otherwise stated.

Where any discrepancy is found to exist within or between drawings and/or documents it should be reported to the architect immediately.

MPSSL Planning & Design Ltd. shall not be liable for any use of drawings and documents for any purpose other than for which the same were prepared by or on behalf of MPSSL Planning & Design Ltd.

Rev	Date	Revision	Initial

+ Client

LANCET HOMES

+ Drawing Title

BOUNDARY TREATMENT DETAILS

+ Project

Mossylea Close, Rochdale.

Job No	Orig No	Drawn	Rev
20042	07	AC	

Scale	Date	Stage
1:20@A2	01.12.2023	PLANNING

mpsl planning & design ltd
4 Ball Green
Cobble Court, Trafford Park,
Manchester. M32 0QT

t: 0161 772 1999
e: info@mpsldesign.co.uk
www.mpsldesign.co.uk

mpsl planning&design