



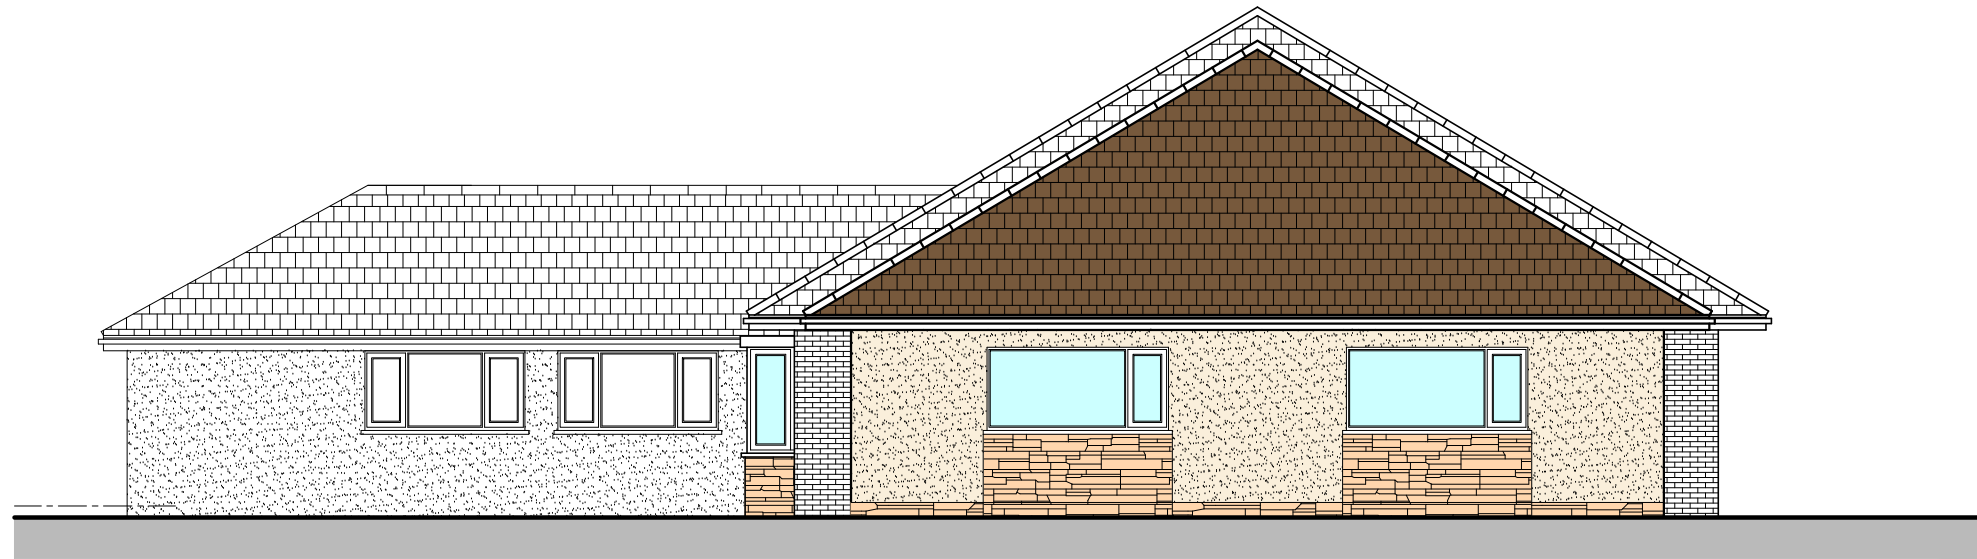


NORTH EAST (Front) ELEVATION
SCALE 1:100



NORTH WEST (Side) ELEVATION
SCALE 1:100

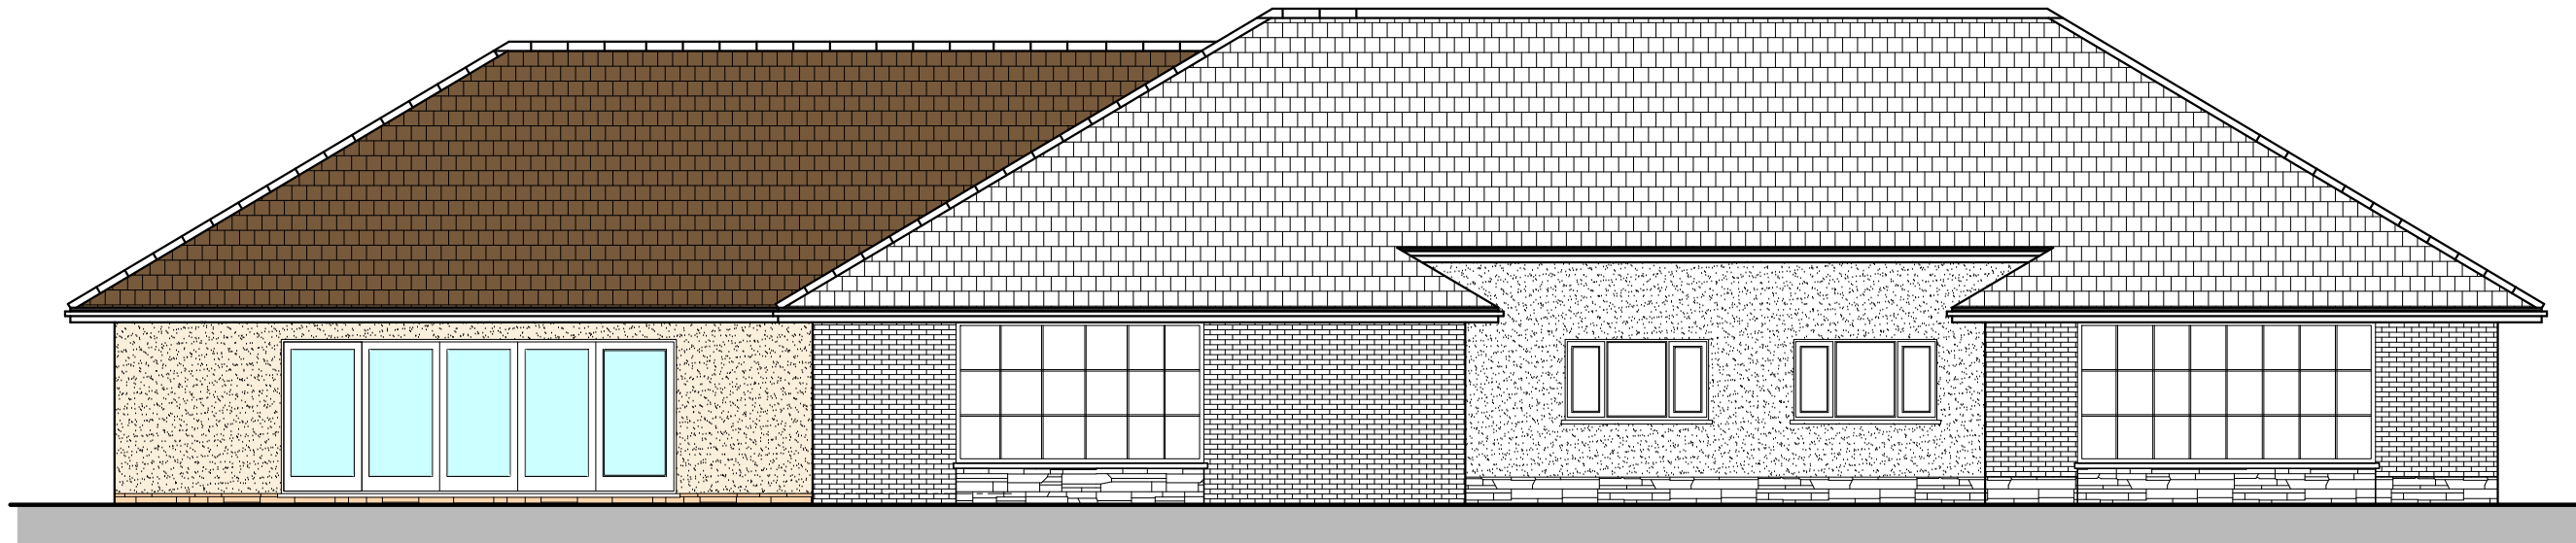

SOUTH WEST (Rear) ELEVATION
SCALE 1:100

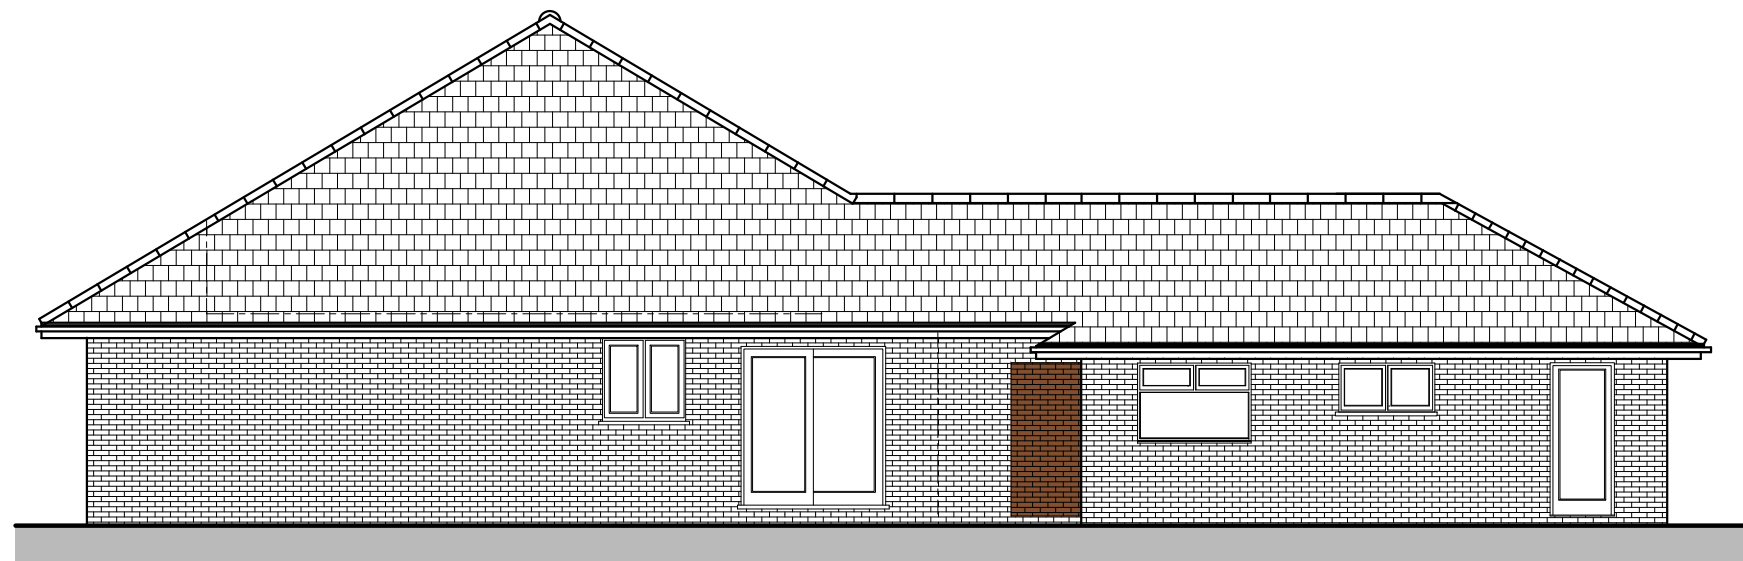

SOUTH EAST (Side) ELEVATION
SCALE 1:100

LEGEND

	EXISTING ROOF TILES
	NEW ROOF TILES
	EXISTING BRICK
	NEW STONE FACING
	EXISTING STONE FACING
	NEW RENDERING
	EXISTING RENDERING
	NEW WINDOWS
	EXISTING WINDOWS

MATERIALS

ROOF: CONCRETE ROOF TILES
TO MATCH EXISTING

WALL: LIME RENDER WITH PAINT
TO MATCH EXISTING

WINDOWS: UPVC 'A' RATED DOUBLE GLAZED WINDOWS
TO MATCH EXISTING

DOORS: UPVC 'A' RATED DOUBLE GLAZED DOORS
TO MATCH EXISTING

RAIN WATER: UPVC GUTTER, RWP, FASCIA BOARD AND
GOODS: SOFFIT BOARD

 103 Shurdington Road Cheltenham, GL53 0JQ www.MekKara.co.uk, mac@gmail.com Ph: 0124228875, 07843020249			 CHARTERED PRACTICE
Client MR BIJU MATHEW			
Job Title PROPOSED EXTENSION CRIMBLE BUNGALOW CRIMBLE LANE, OL11 4AB			
Drawing Title PROPOSAL ELEVATIONS			
Scale 1:100 on A2			
Date Jan 2024	Drawn By RMC		
Job No 0124-05	Drawing NO 121	Rev. A	
© MEKKARA Architectural Consultants - THIS DRAWING AND DESIGN REMAINS THE COPYRIGHT AND INTELLECTUAL PROPERTY OF MEKKARA Architectural Consultants, SHALL NOT BE COPIED OR REPRODUCED IN ANY FORMAT WITHOUT APPROVAL.			

