



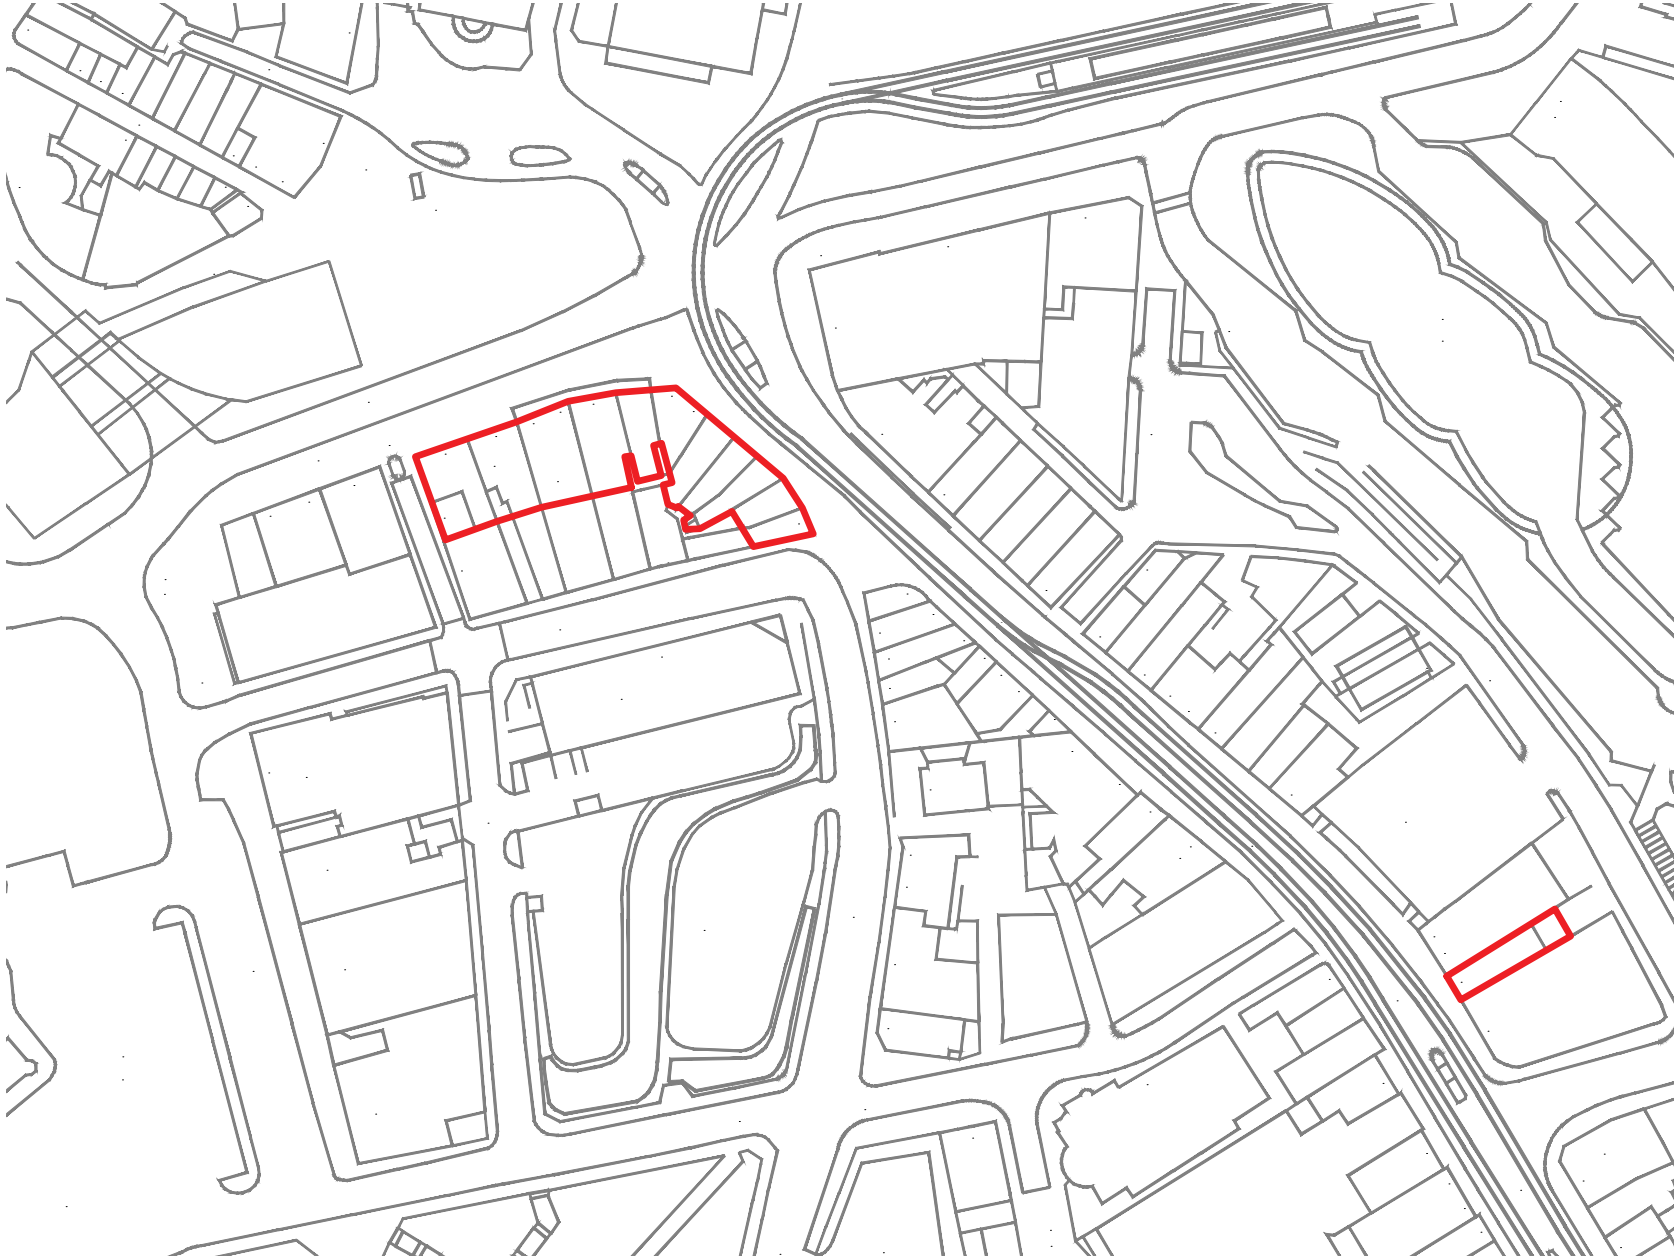

I
1000 **LOCATION PLAN**
1:1250

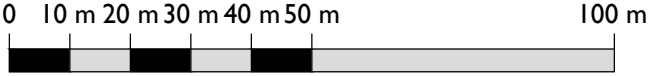

Notes:

Drawings are based on survey data and may not accurately represent what is physically present.

Do not scale from this drawing. All dimensions are to be verified on site before proceeding with the work.

All dimensions are in millimeters unless noted otherwise.

Purcell shall be notified in writing of any discrepancies.

Key Plan
not to scale

 Building Boundaries.

240224-PUR-00-XX-DR-A-1000

Current	15/07/2020	DW	DW
ISSUE	DATE	DRAWN	CHECKED
		DESCRIPTION	

CLIENT Rochdale Borough Council

PROJECT HAZ South Parade and Drake Street, Rochdale

TITLE Location Plan

SIZE & SCALE A4L 1:1250

STATUS A - Tender

JOB NUMBER 240224

NUMBER 1000

REVISION C01

