



TABLE OF QUANTITIES			
REF	QTY	SPEC	KEY
F1	27	STAINLESS STEEL BOLLARD	
F2	5	RIDE CYCLE STAND	
F3	12	RHINO GUARD PLANTER	

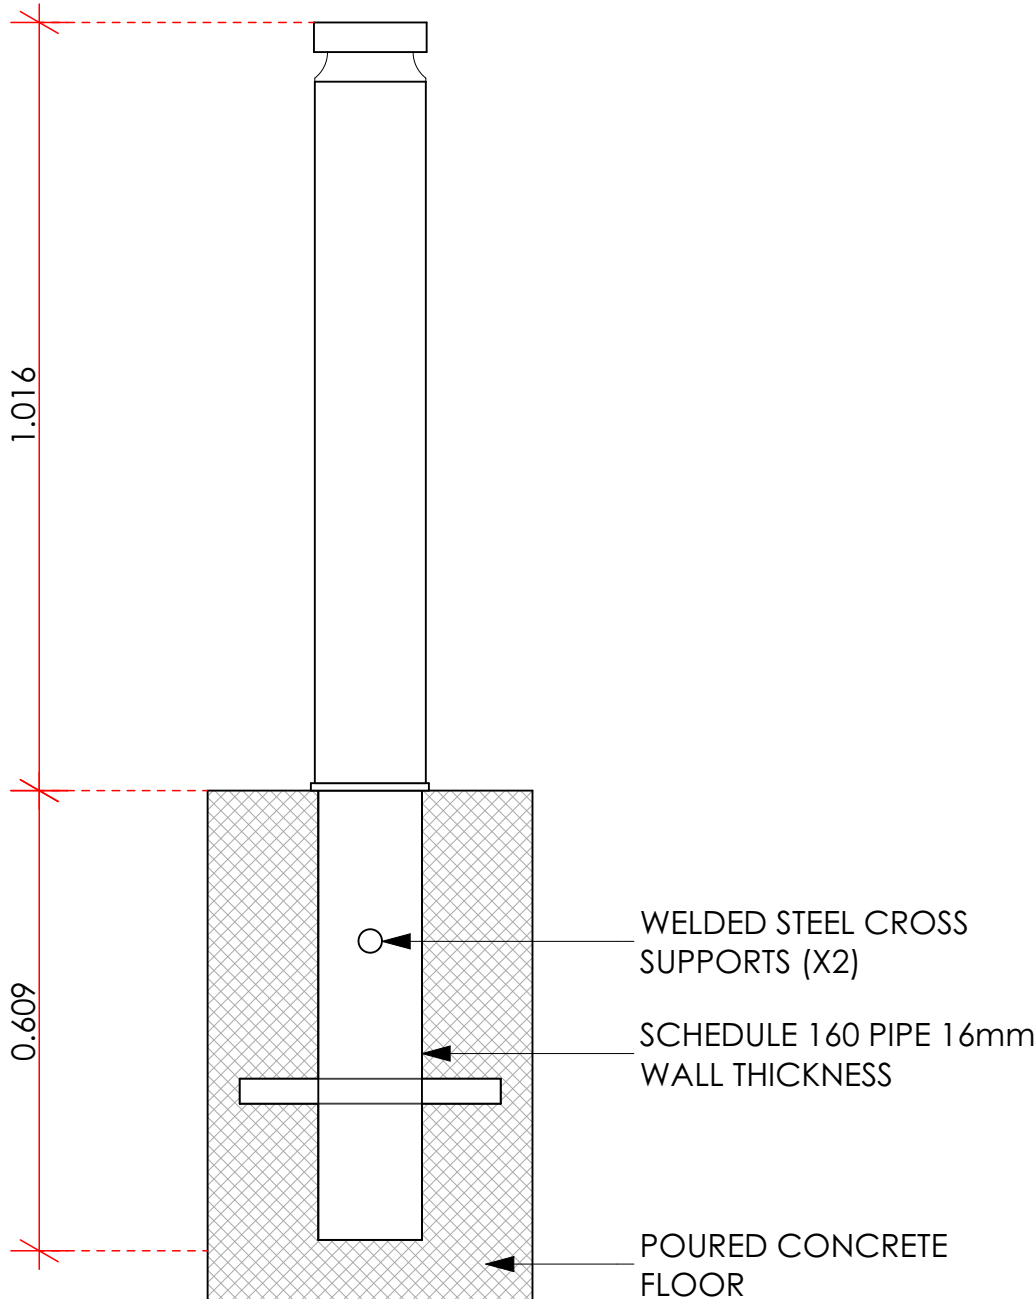


SPECIFICATION:
STAINLESS STEEL BOLLARD WITH LED LIGHTING. HELIO BOLLARD, SERIES 600 FROM FORMS+SURFACES OR SIMILAR APPROVED




REFERENCE IMAGE

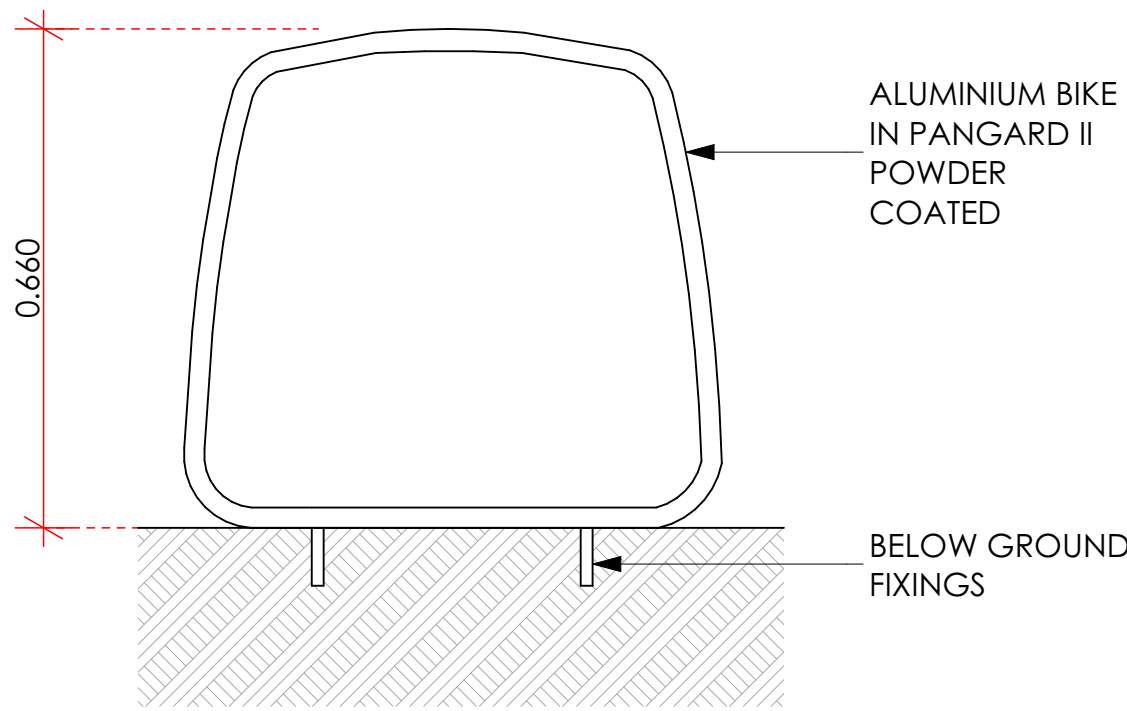

SPECIFICATION:
RIDE CYCLE STAND IN CAST ALUMINIUM FROM ARTFORM URBAN FURNITURE OR SIMILAR APPROVED

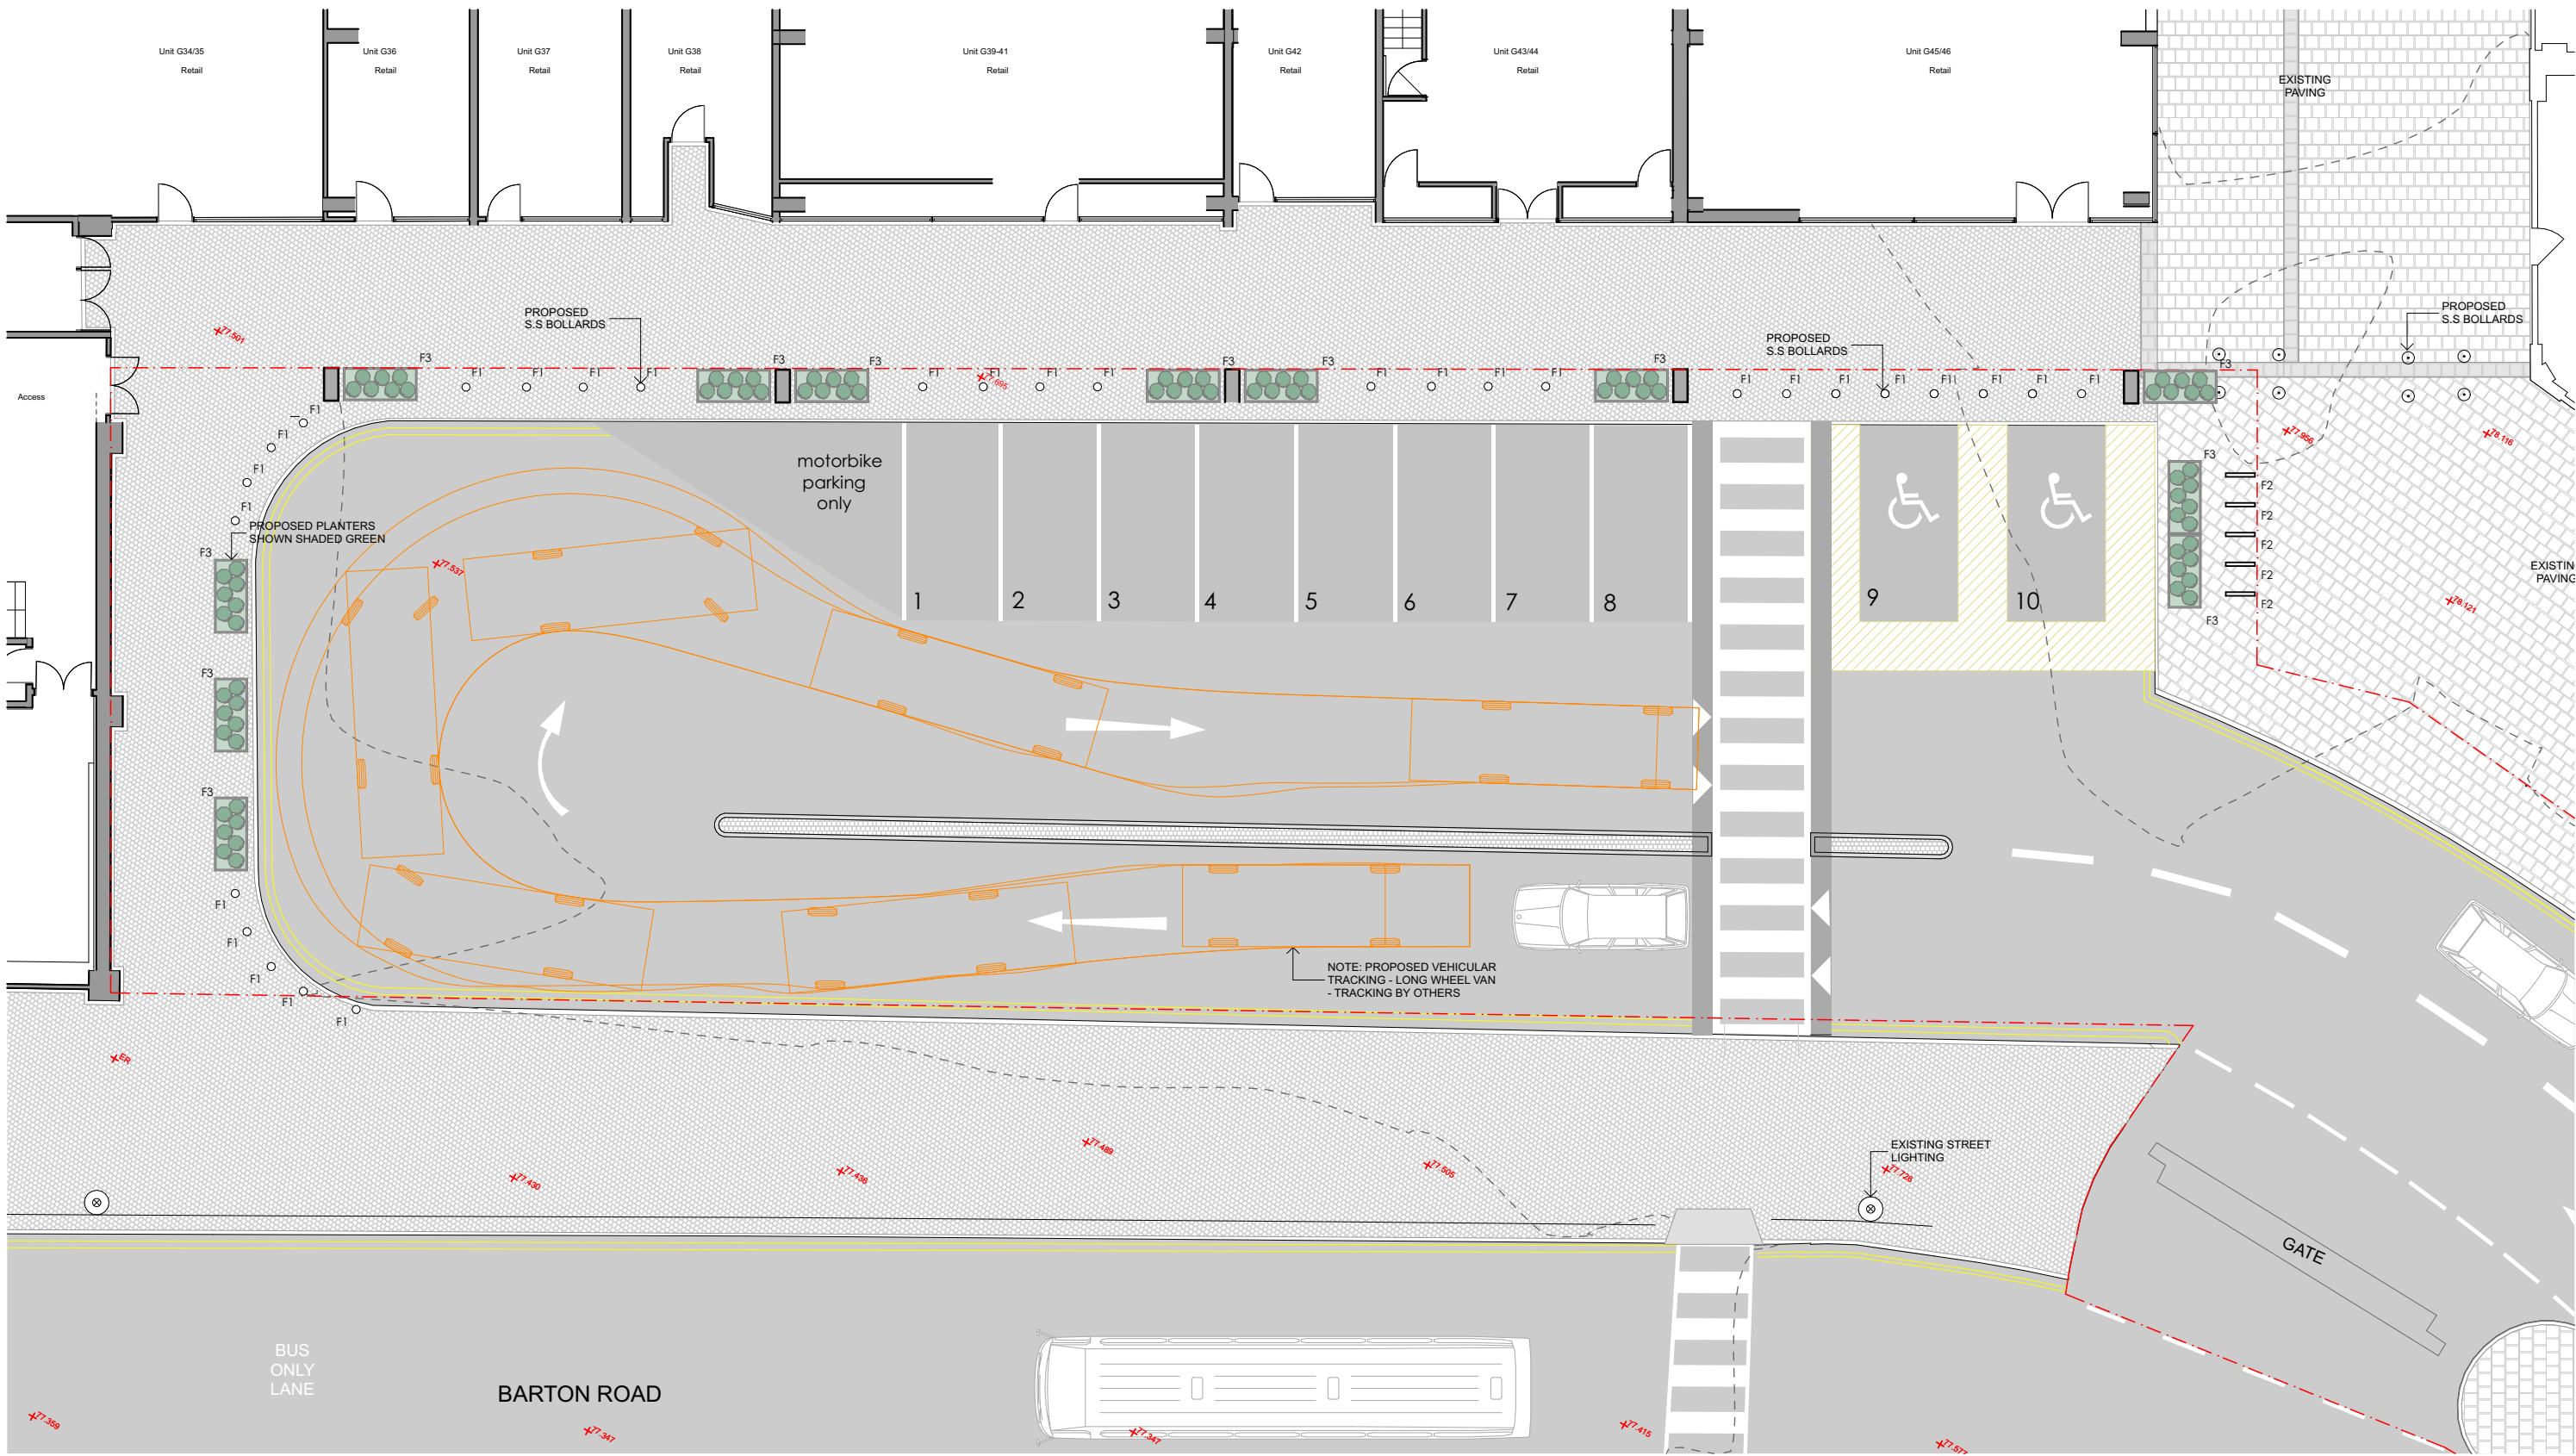

1 PROPOSED LOCATION PLAN
N.T.S

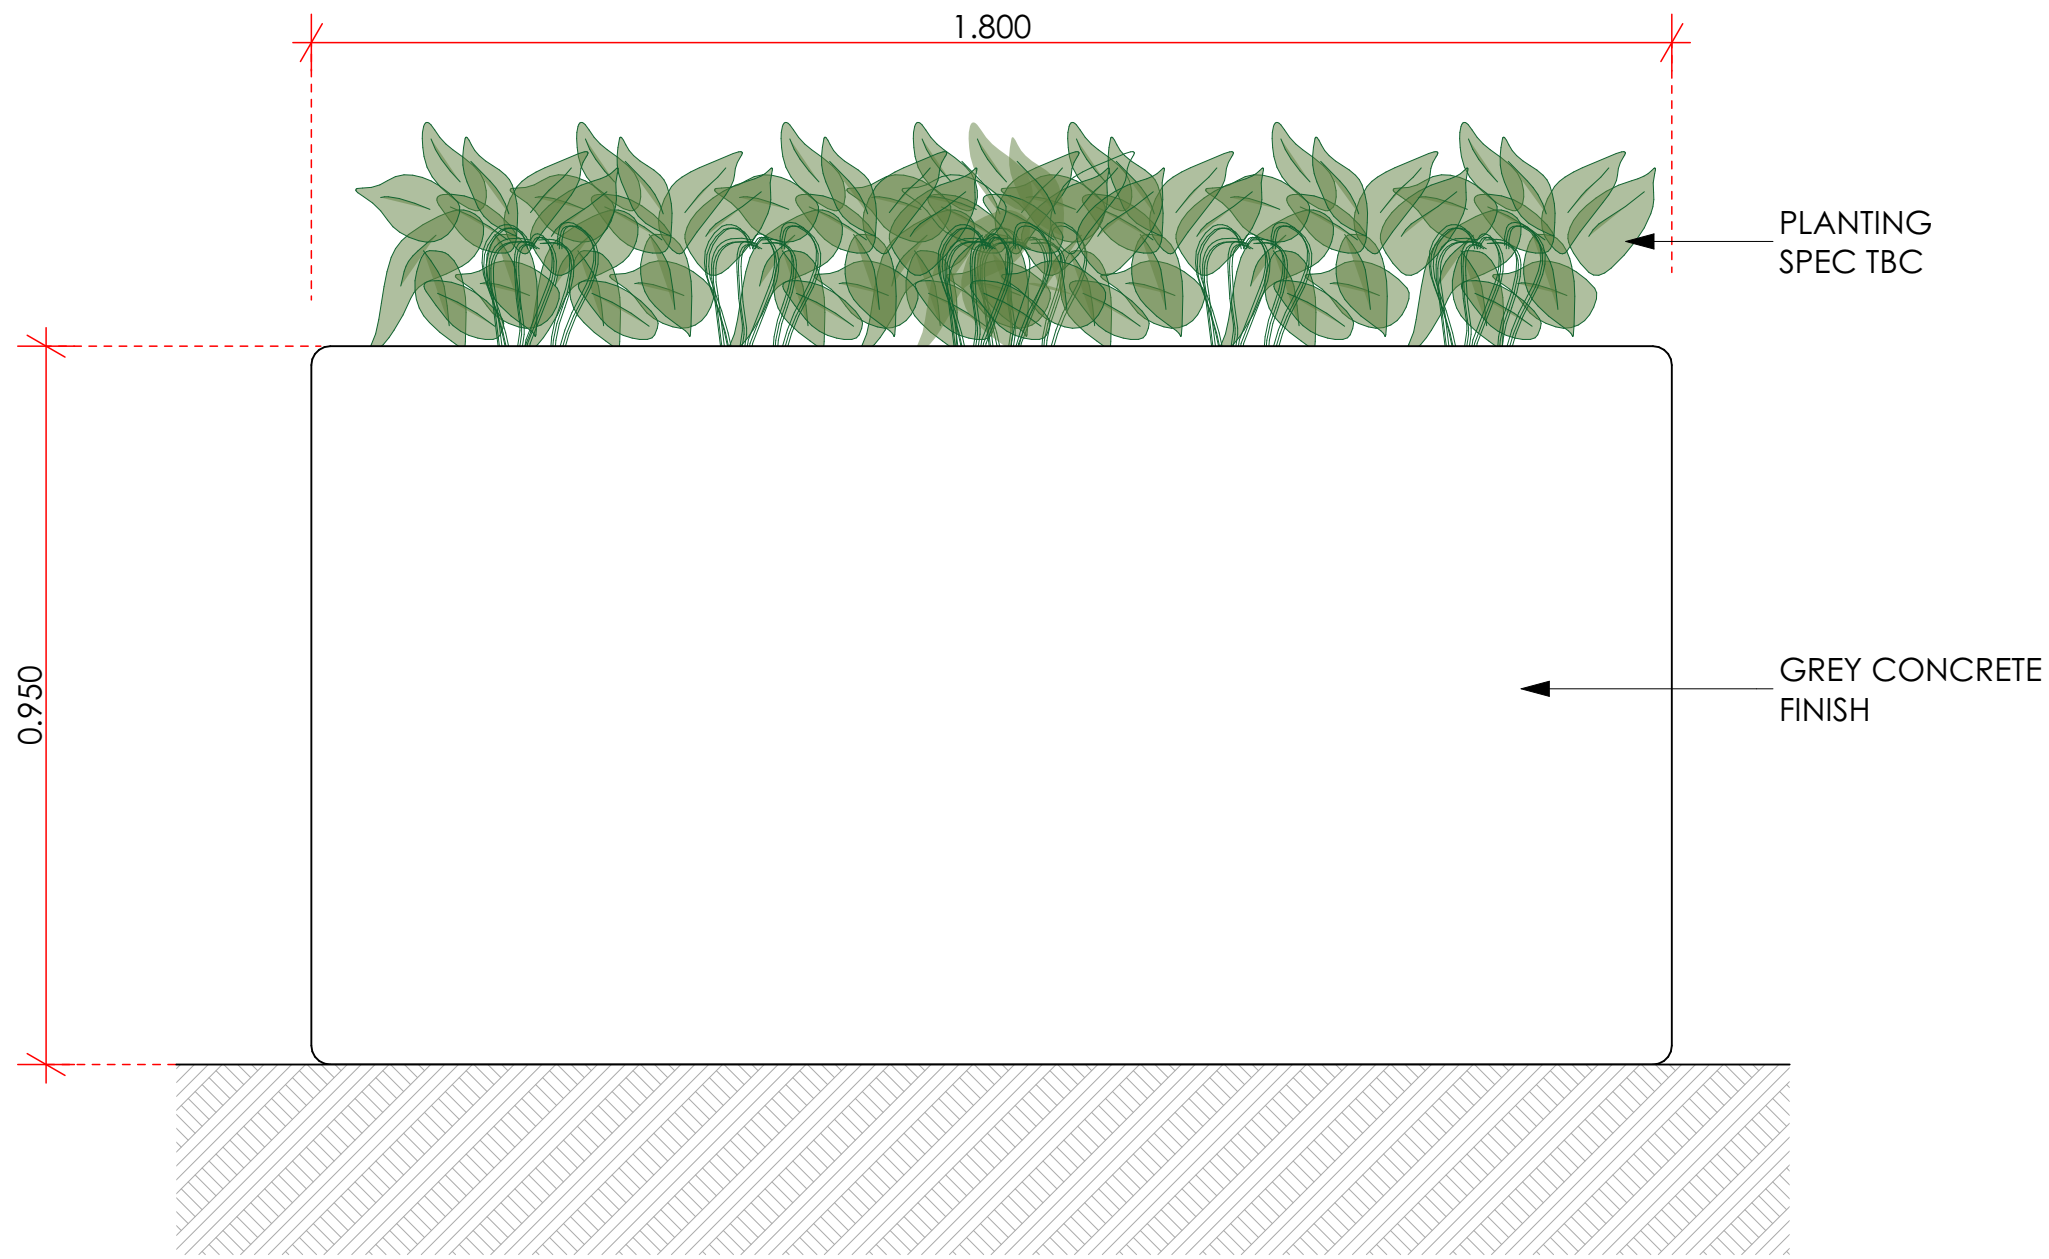


SPECIFICATION:
RHINO GUARD CONCRETE PLANTERS FINISHED IN GREY CONCRETE FROM MARSHALLS OR SIMILAR APPROVED



REFERENCE IMAGE

4 PROPOSED PLANTER DETAIL - REF F3
1:10

Issue		
ISSUE DATE	INT.	DESCRIPTION
P1 2023.03.02	MH	ISSUED FOR PLANNING

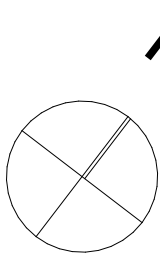

turnerbates
DESIGN & ARCHITECTURE

This drawing is the sole copyright of
Turnerbates and is not to be reproduced
without permission.

All survey information used in this
drawing was provided by **ELANDI LLP**.
All areas and measurements to be
checked on-site.

CLIENT	Ellandi LLP
PROJECT	MIDDLETON SHOPPING CENTRE Proposed Carpark Scheme
ADDRESS	Limetrees Road, Middleton, Lancashire M24 4EL
STATUS	FOR PLANNING

PROPOSED EXTERNAL FURNITURE DETAILS

Figured dimensions take precedence over scale dimensions. Contractors must
verify all dimensions on site before commencing any work or making shop
drawings.

SCALE @A1	DATE	DRAWN	CHECKED
1:10	MAR - 23	MH	JF
PROJECT NUMBER	DRAWING NUMBER	ISSUE	
TB_23_2068	P300	P1	