
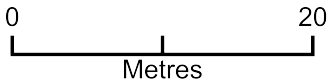


18 Beadle Avenue Tree

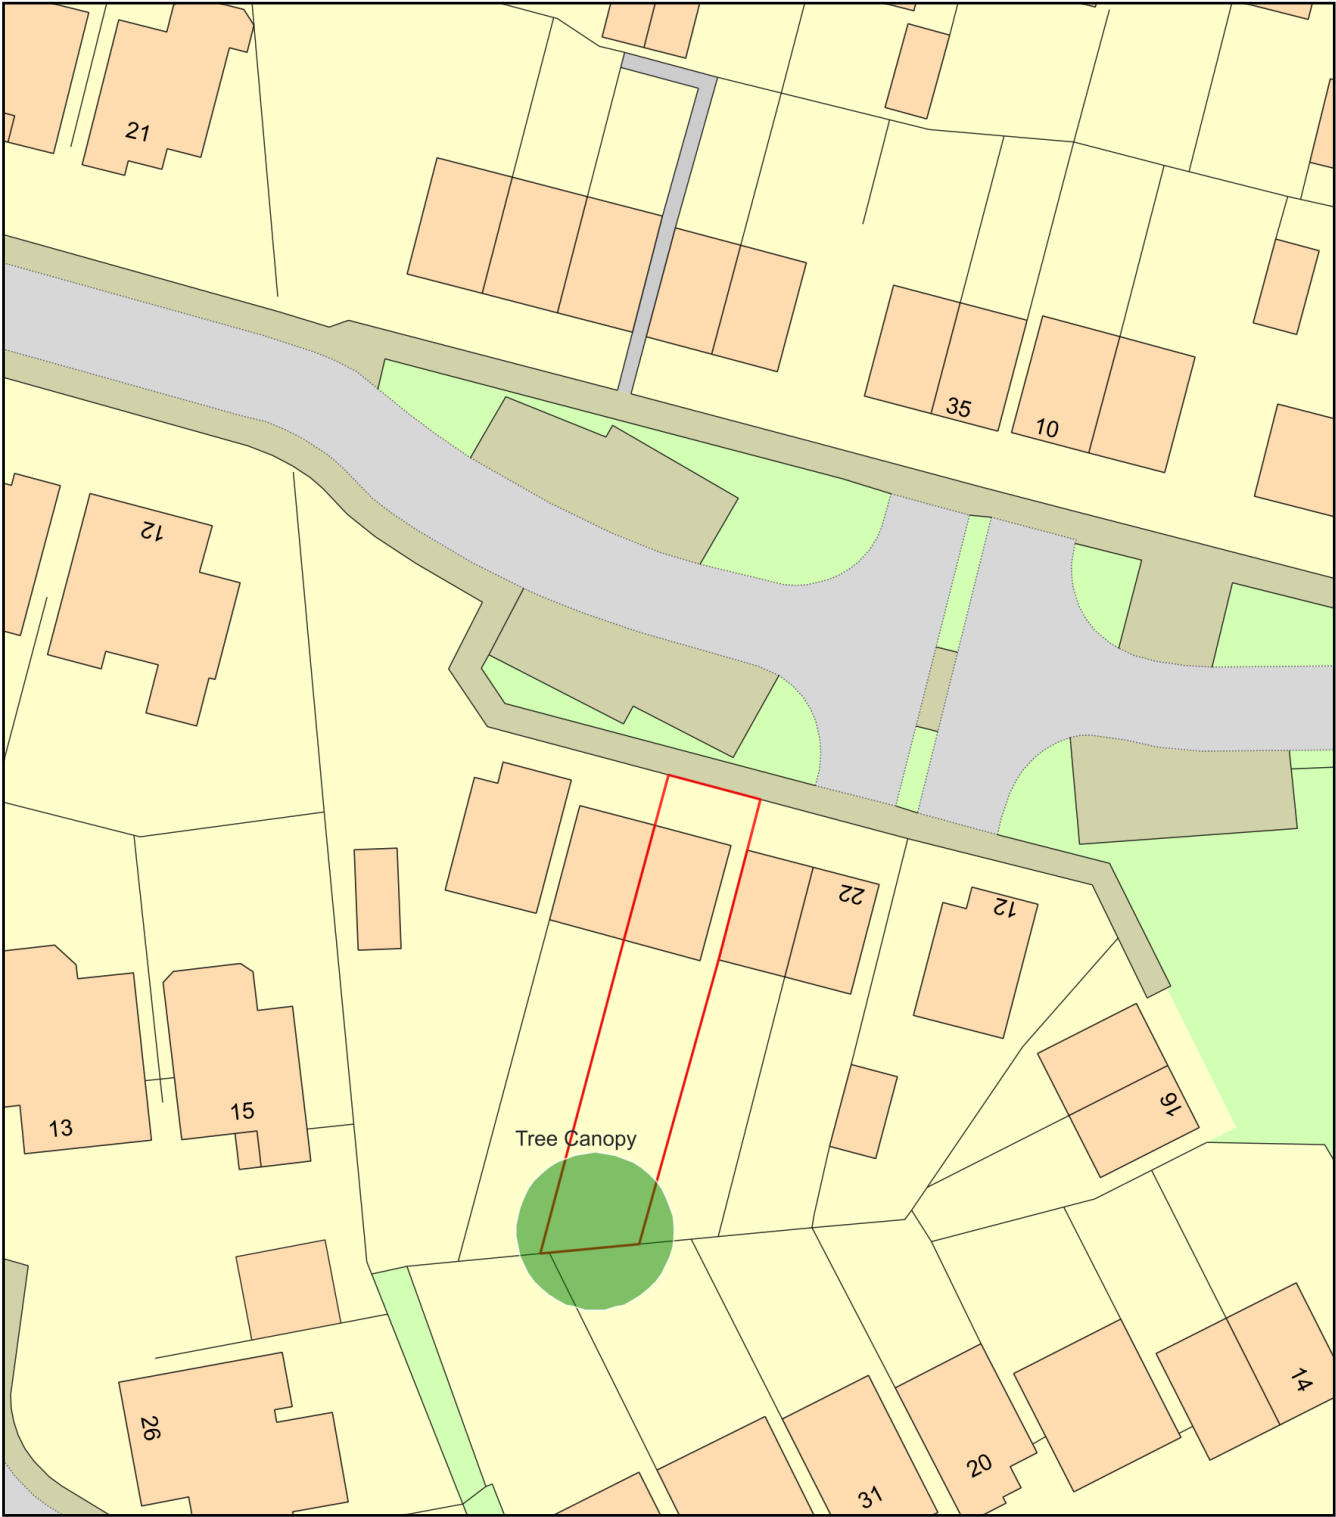

Plan Produced for: Crown Lift & Thinning Tree
Date Produced: 10 Jul 2024
Plan Reference Number: TQRQM24192125213872
Scale: 1:500 @ A4