
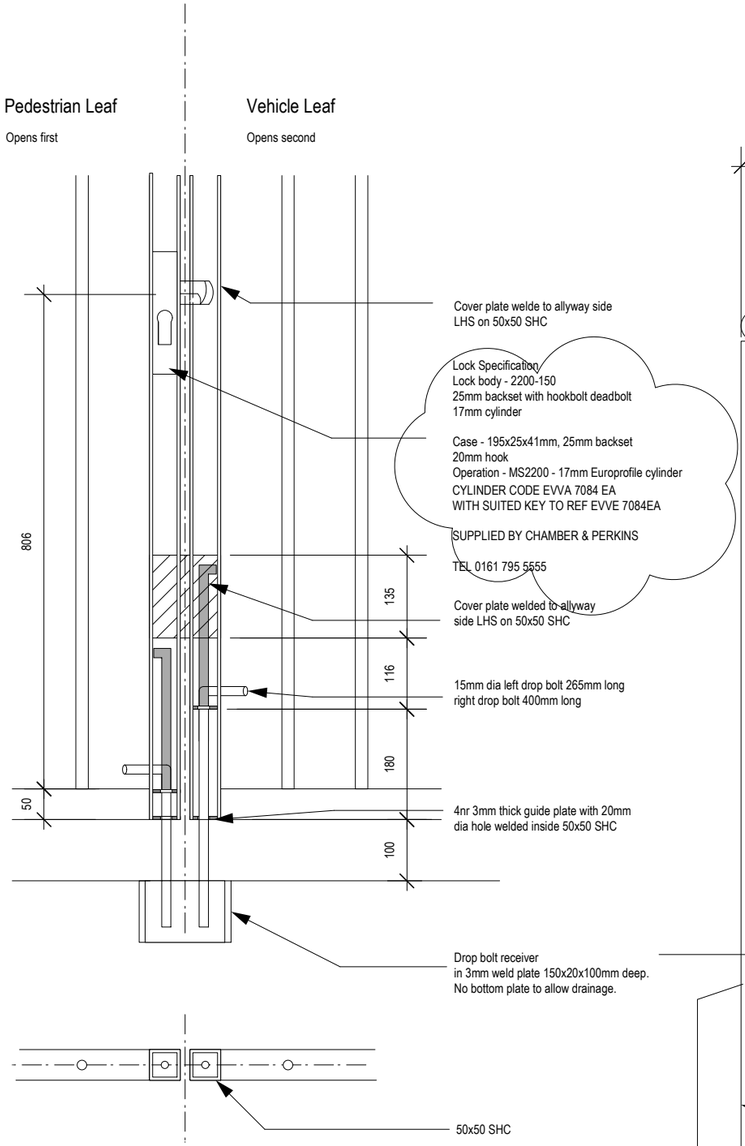


Lock Detail
as proposed
scale 1:10

CONTRACTOR TO CHECK DIMENSIONS ON SITE

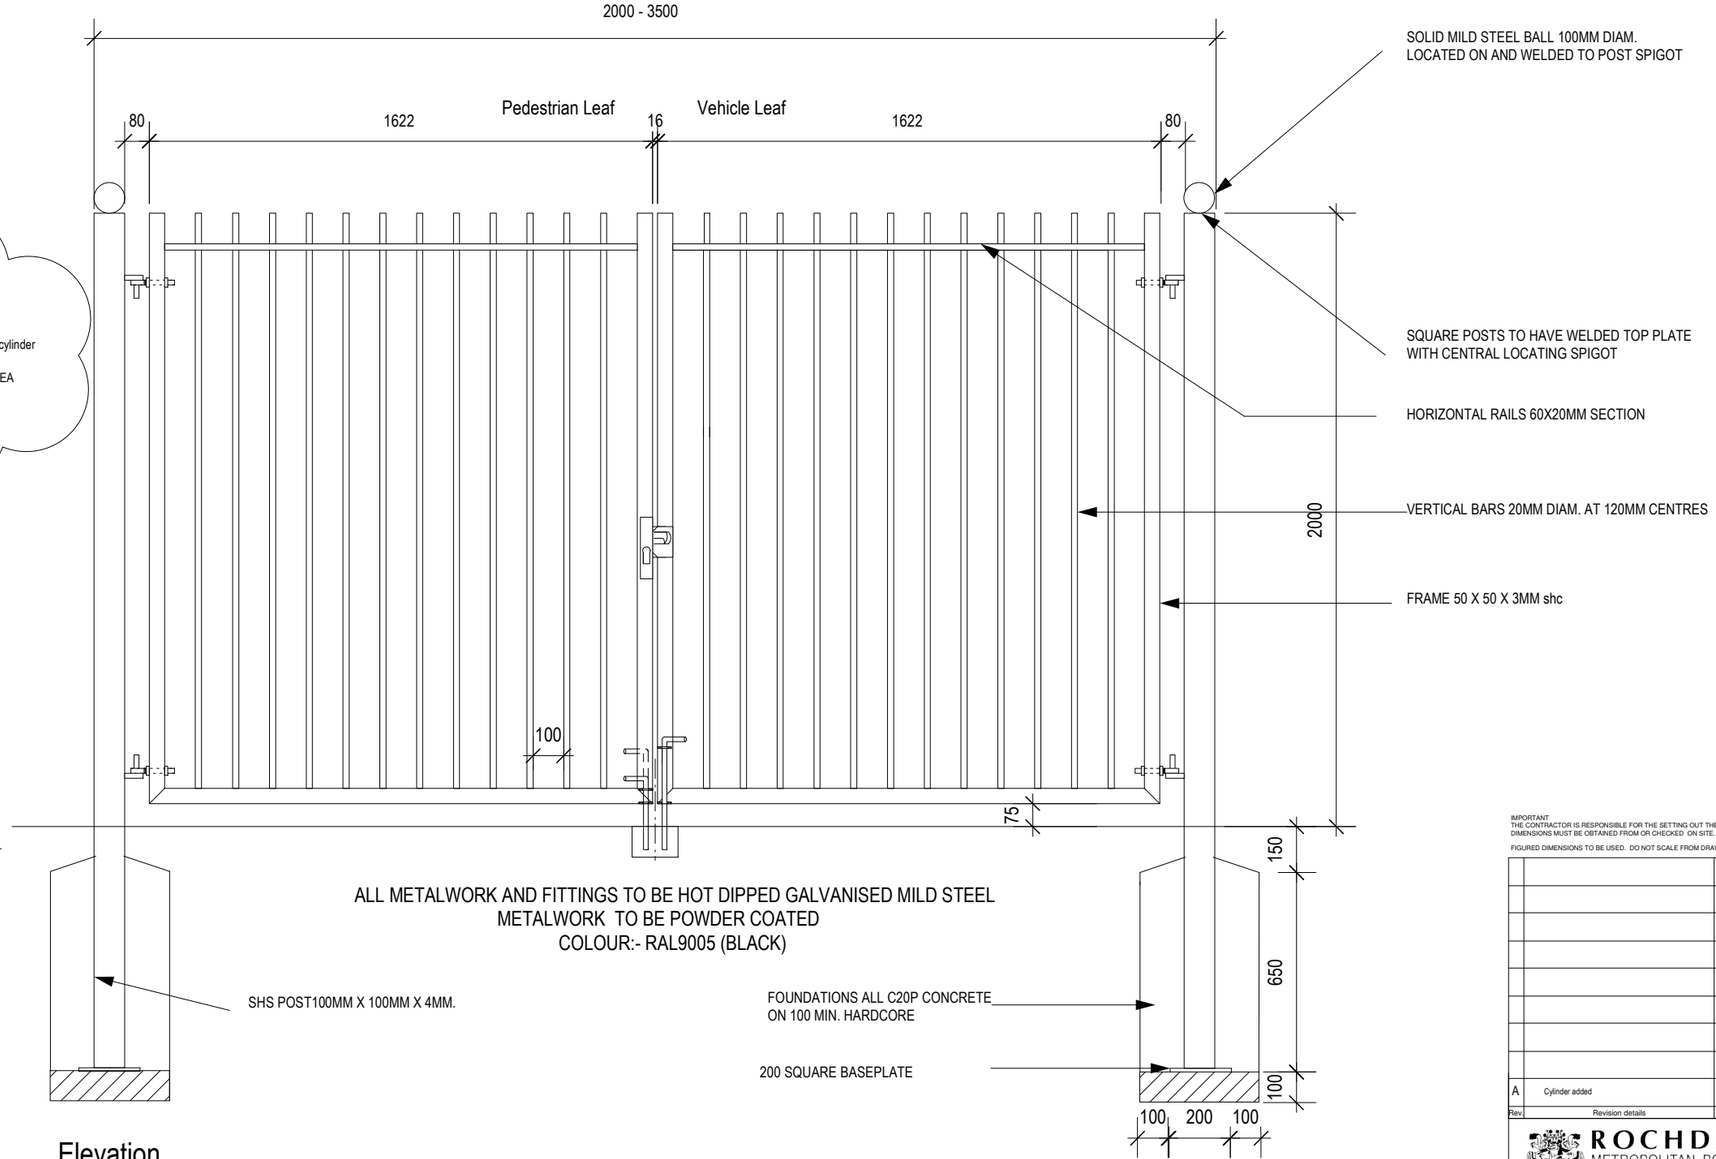

ALL METALWORK AND FITTINGS TO BE HOT DIPPED GALVANISED MILD STEEL
METALWORK TO BE POWDER COATED
COLOUR:- RAL9005 (BLACK)

Elevation
as proposed
scale 1:20

GATES
ADJUSTABLE HINGES WITH TAMPER PROOF BOLTS
LOCKABLE DROP BOLTS WITH DROP BOLT RECEIVERS
IN OPEN AND CLOSED POSITIONS

IMPORTANT
THE CONTRACTOR IS RESPONSIBLE FOR THE SETTING OUT THE WORKS. ALL DIMENSIONS MUST BE OBTAINED FROM OR CHECKED ON SITE.

FIGURED DIMENSIONS TO BE USED. DO NOT SCALE FROM DRAWING.

Rev.	Revision details	By	Chk.	App.	Date
A	Cylinder added	pw			5 Dec

ROCHDALE METROPOLITAN BOROUGH COUNCIL

Rochdale Metropolitan Borough Council
Property Care, Floor 11, Municipal Offices, Smith St, OL16 1UX.

Client: Community Safety

Project: Alley Gating

Title: 2000 High Double Gates

Drawn by	Date	Purpose of issue	Scale
CR & PW	10/9/12	Contract	1:50
Checked by	Date	Drawing No.	Rev.
Approved by	Date	AG 02	A