
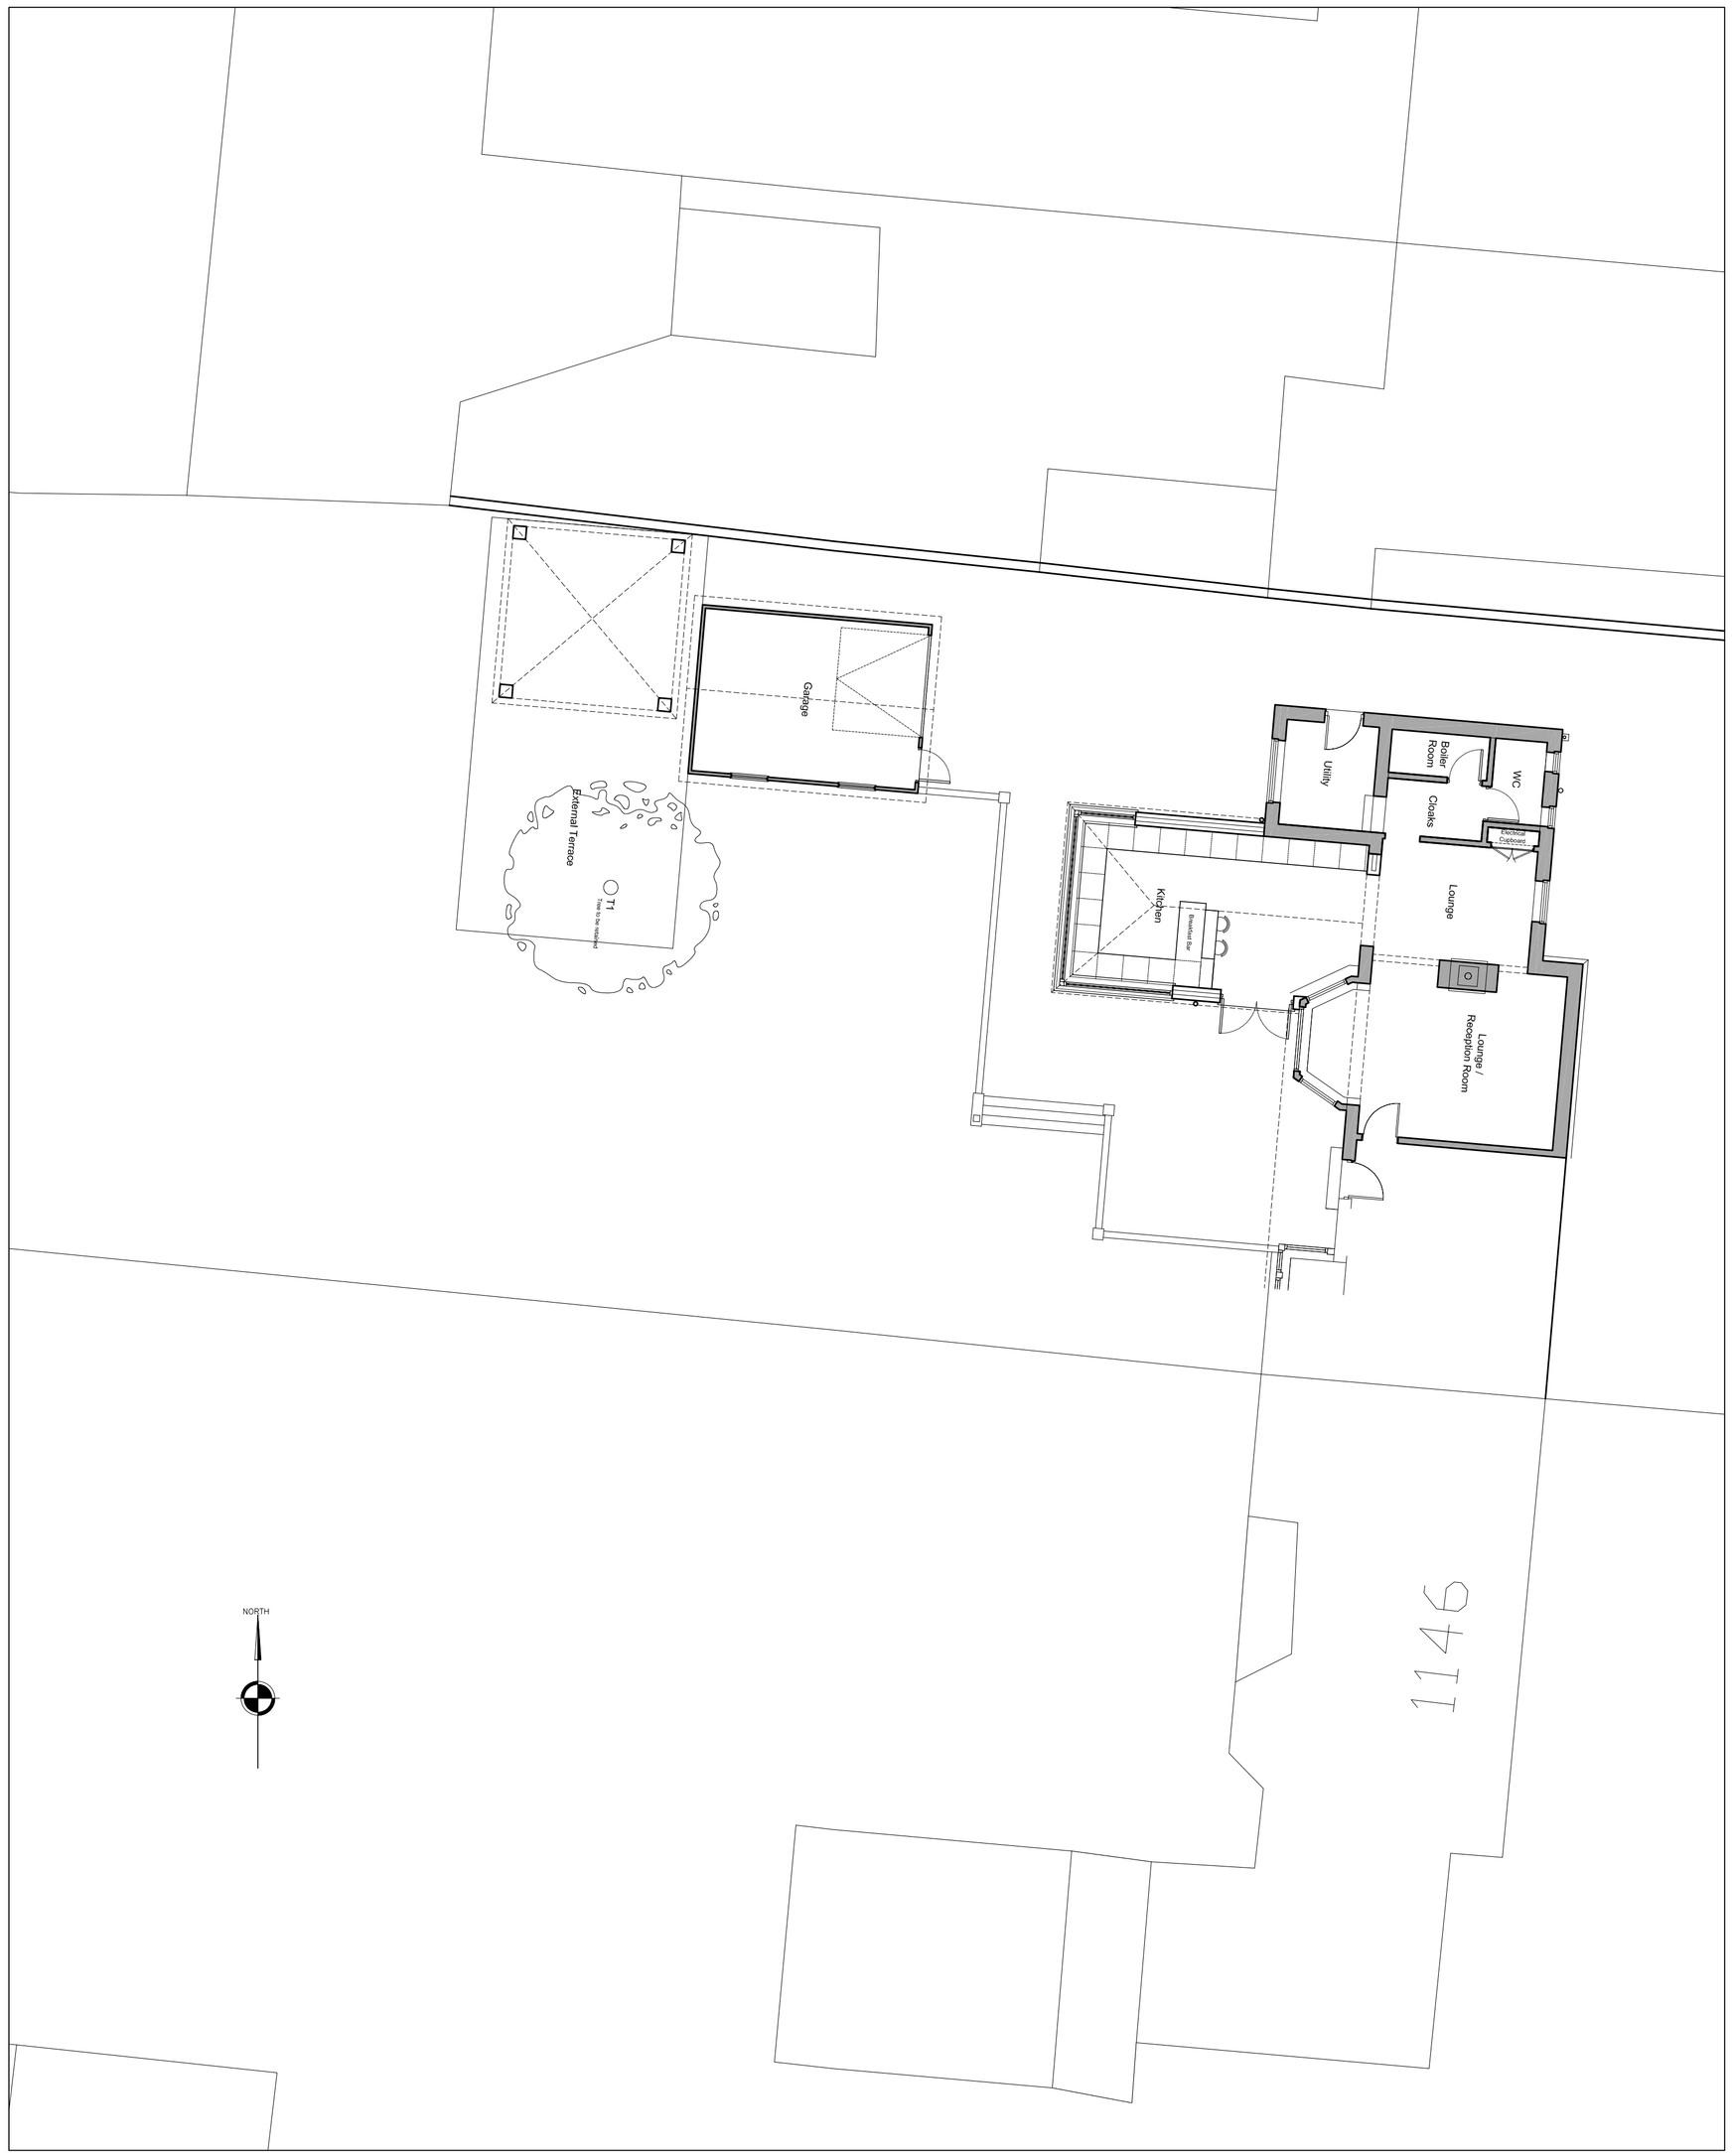


Existing Site Plan
Scale 1:100

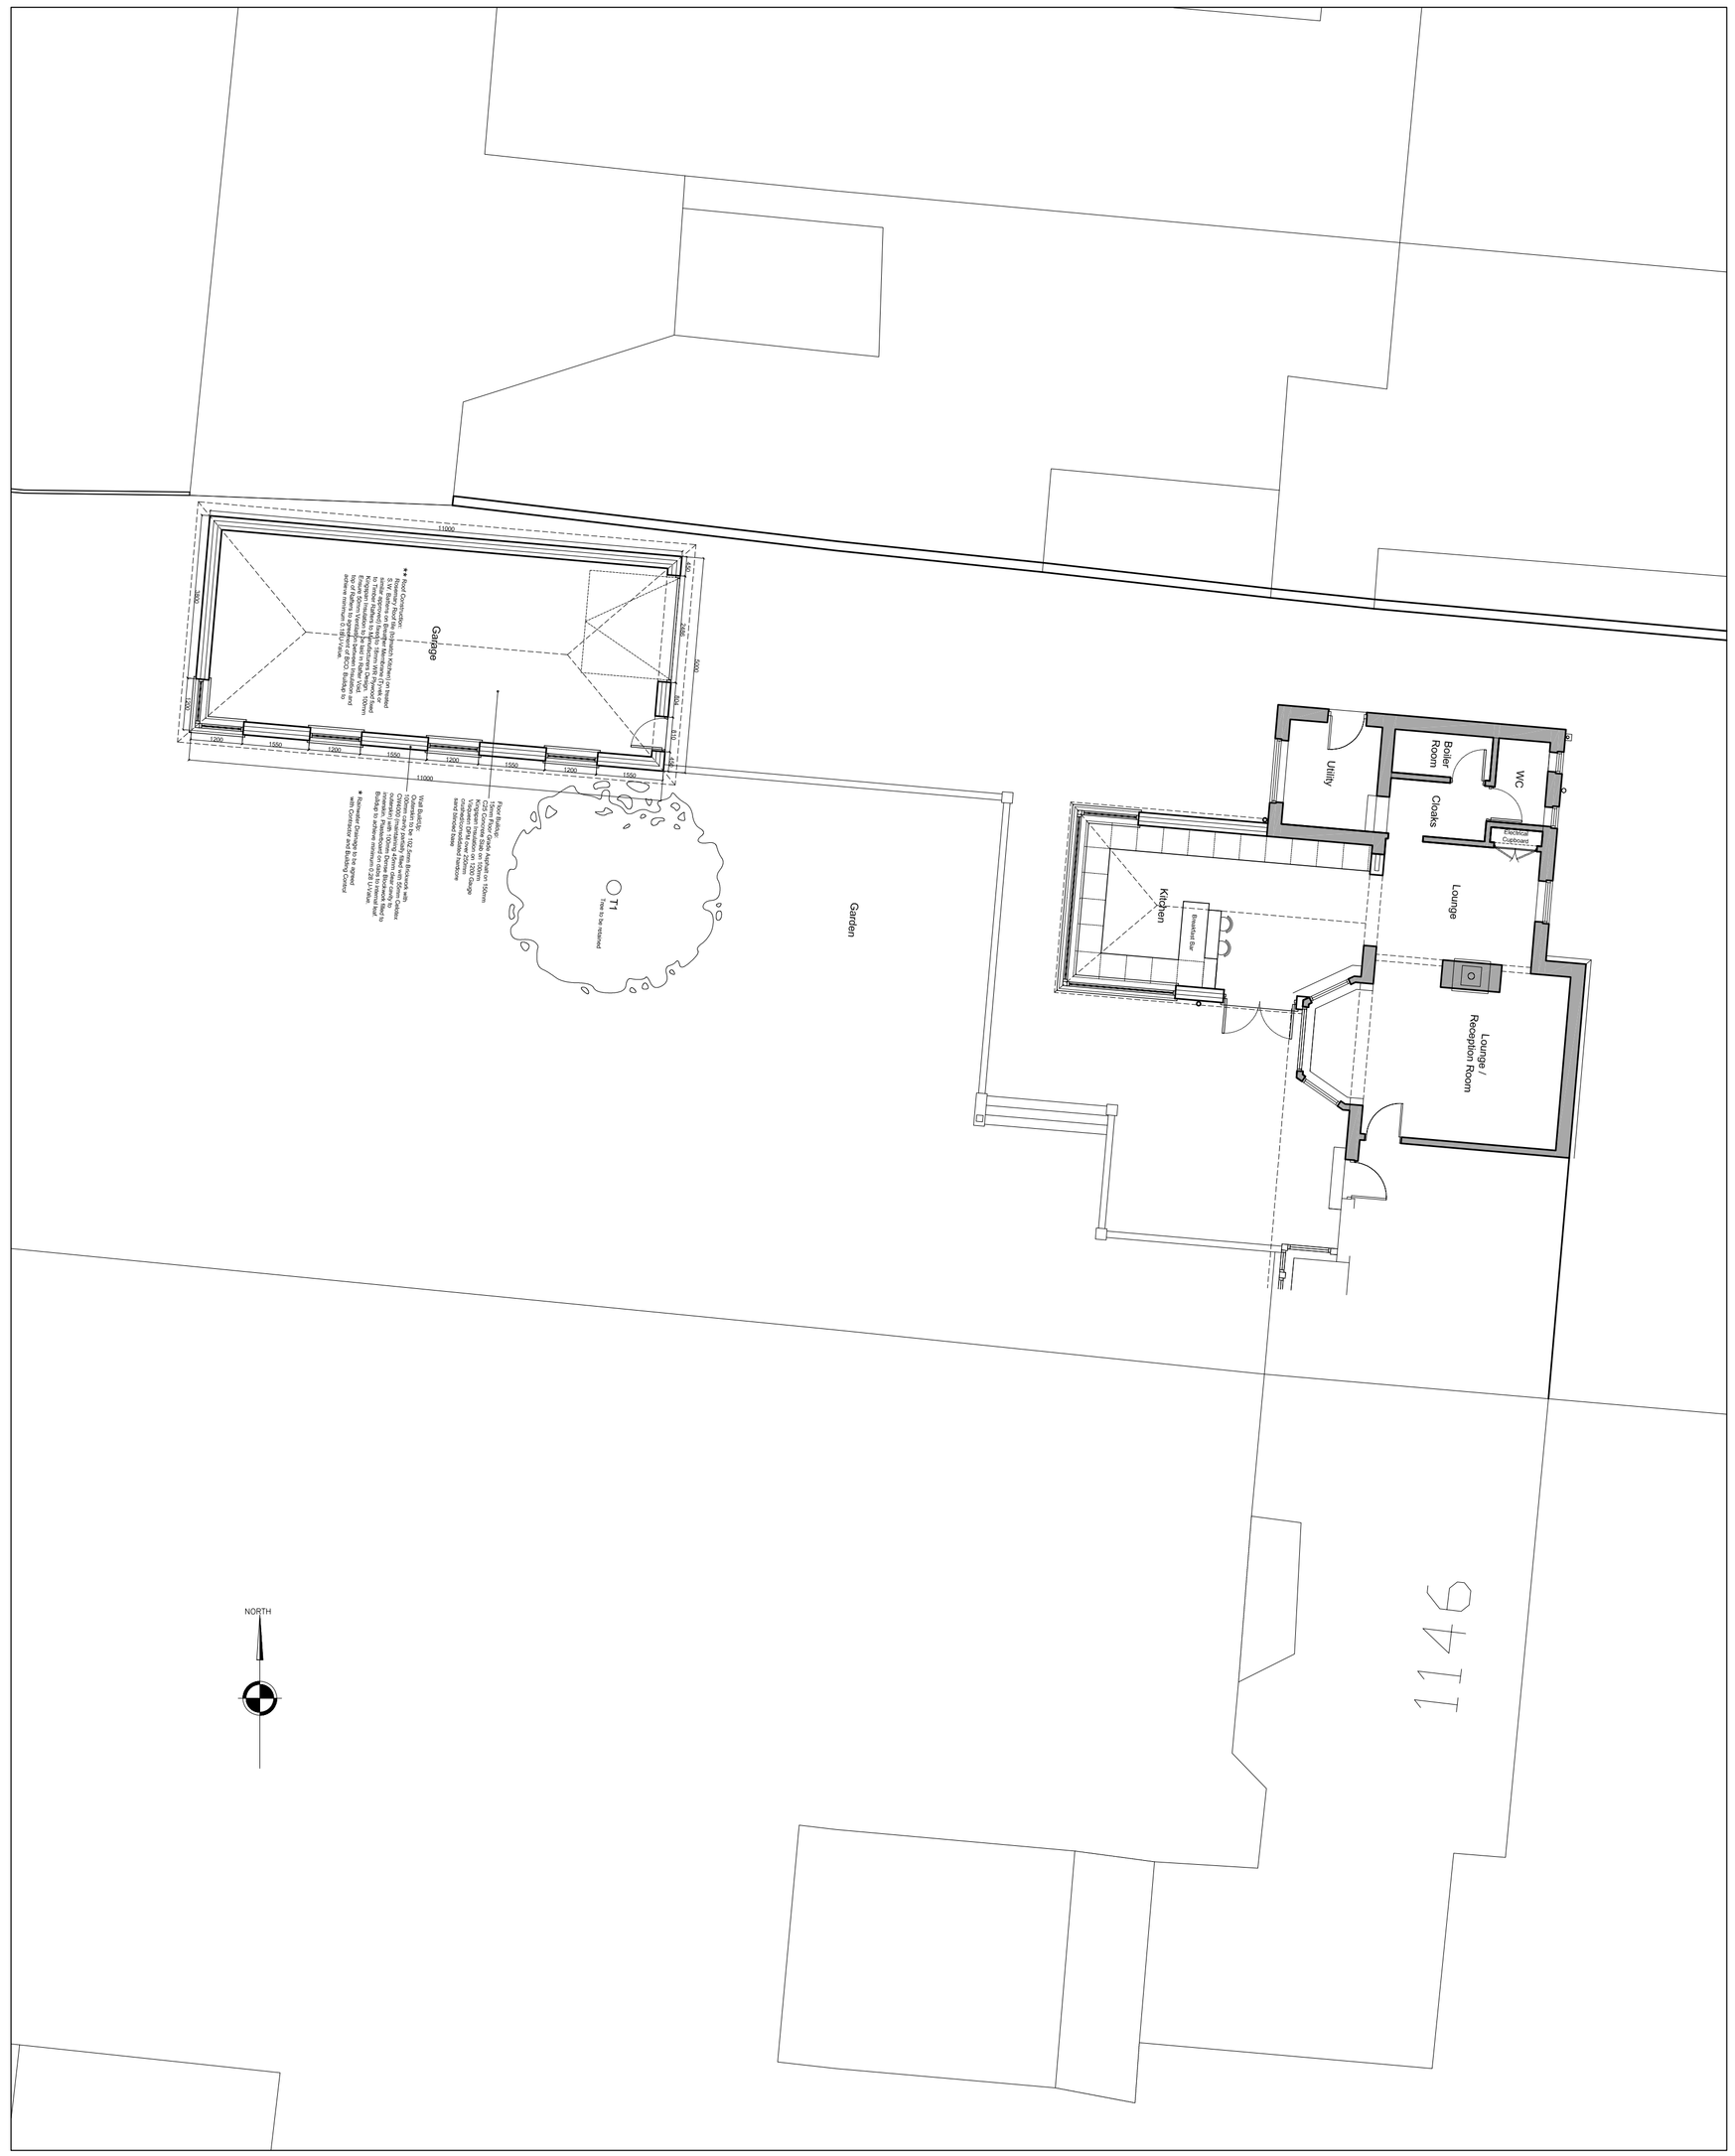

Proposed Site Plan
Scale 1:100

All dimensions to be checked on site. Figured dimensions to be read in preference to scaled. Architect accepts no responsibilty for any unauthorised amendments to the drawing and does not permit unauthorised copying of the drawing.

Rev	Date	Description
A	23.02.20	Building Regs. Notes added
B	08.03.20	Scheme Amendments
C	29.03.20	Scheme Amendments
D	30.03.20	Scheme Amendments
E	26.04.20	Scheme Amendments
F	18.07.20	Building Regs. Notes added

Client
Mr Steve Simkiss

Job title
Proposed Extension & Alterations at
1144 Manchester Road, Rochdale

Drawing title
Existing & Proposed Site Plans (Garage)

Job number
-

Drawing number
111

Revision
F

Scale	Drawn	Checked	Date
1:50	-	-	09.19