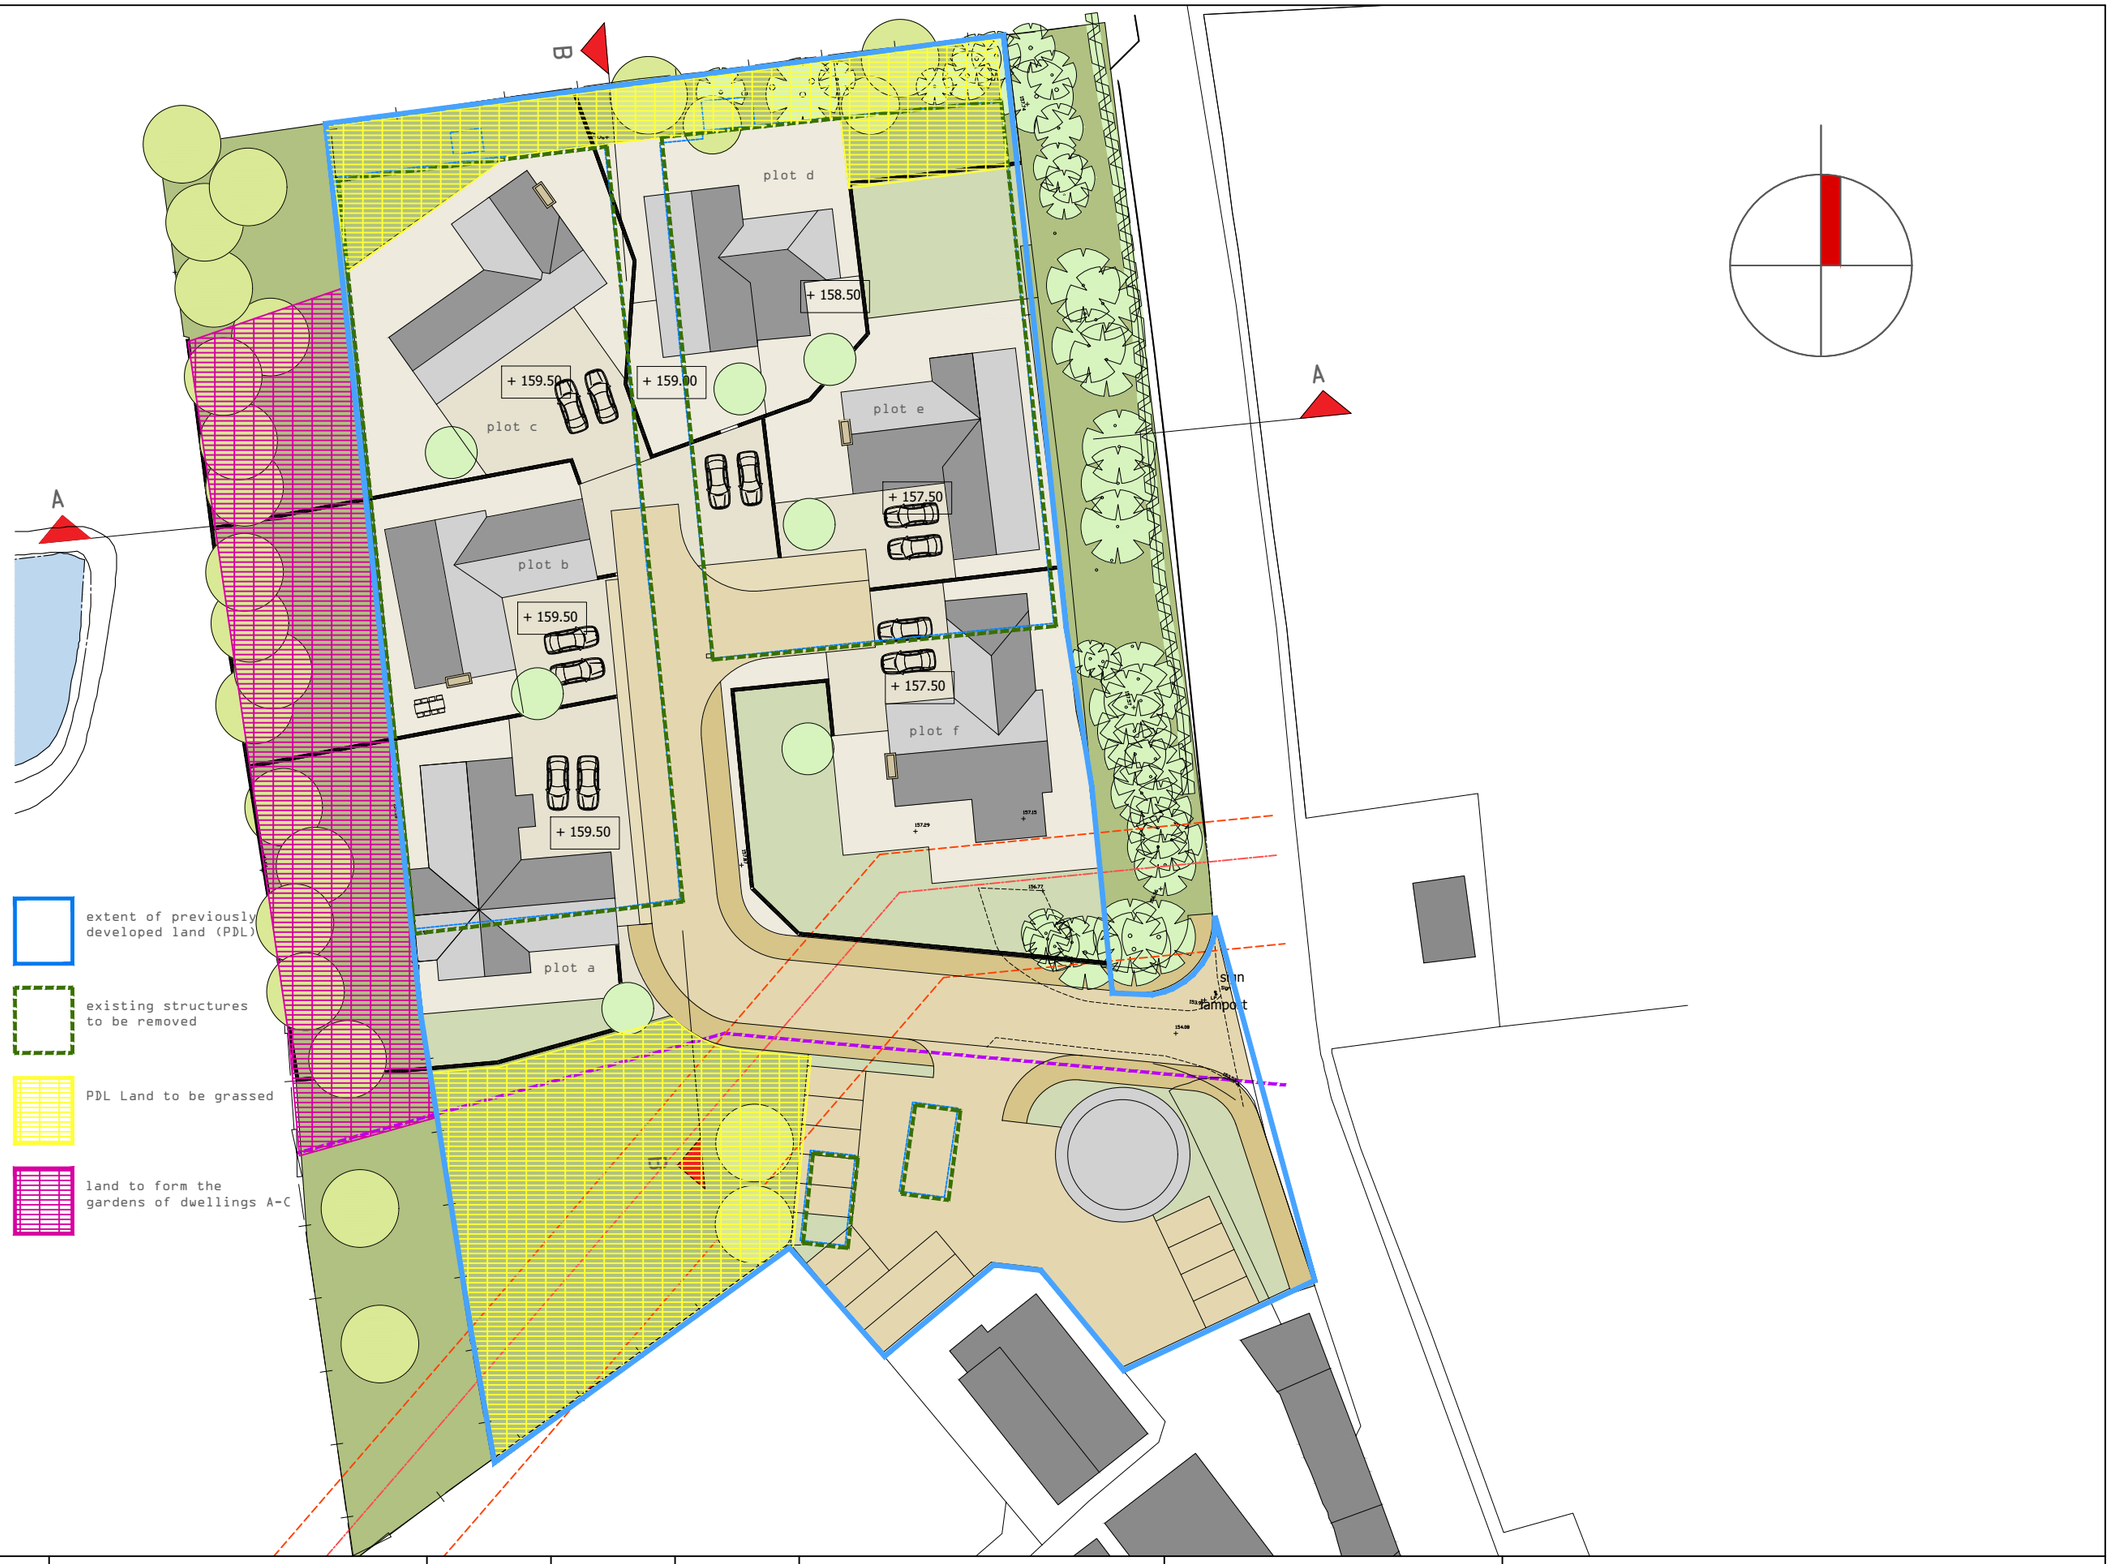

Birtle Riding Centre Residential Development Elbut Lane Birtle Heywood	PDL Plan work to figured dimensions © CJ Partnership owns the copyright of this design / drawing which must not be reproduced in whole or in part without the written permission of CJ Partnership	contract no 3549 drawn by PDC	drawing no 24 date March 2020	revision B scale @ A3 1:500	**planning** Revisions: A. Amended to reflect the revised layout design. PDC.August 2020 B. Amended to reflect the revised layout design. PDC.September 2020	Blue Pit Mill Queensway Castleton Rochdale OL11 2PG +44 (0)1706 631347 info@cjpartnership.com www.cjpartnership.com CJ PARTNERSHIP ENVIRONMENTAL ARCHITECTS