



site plan 1:200

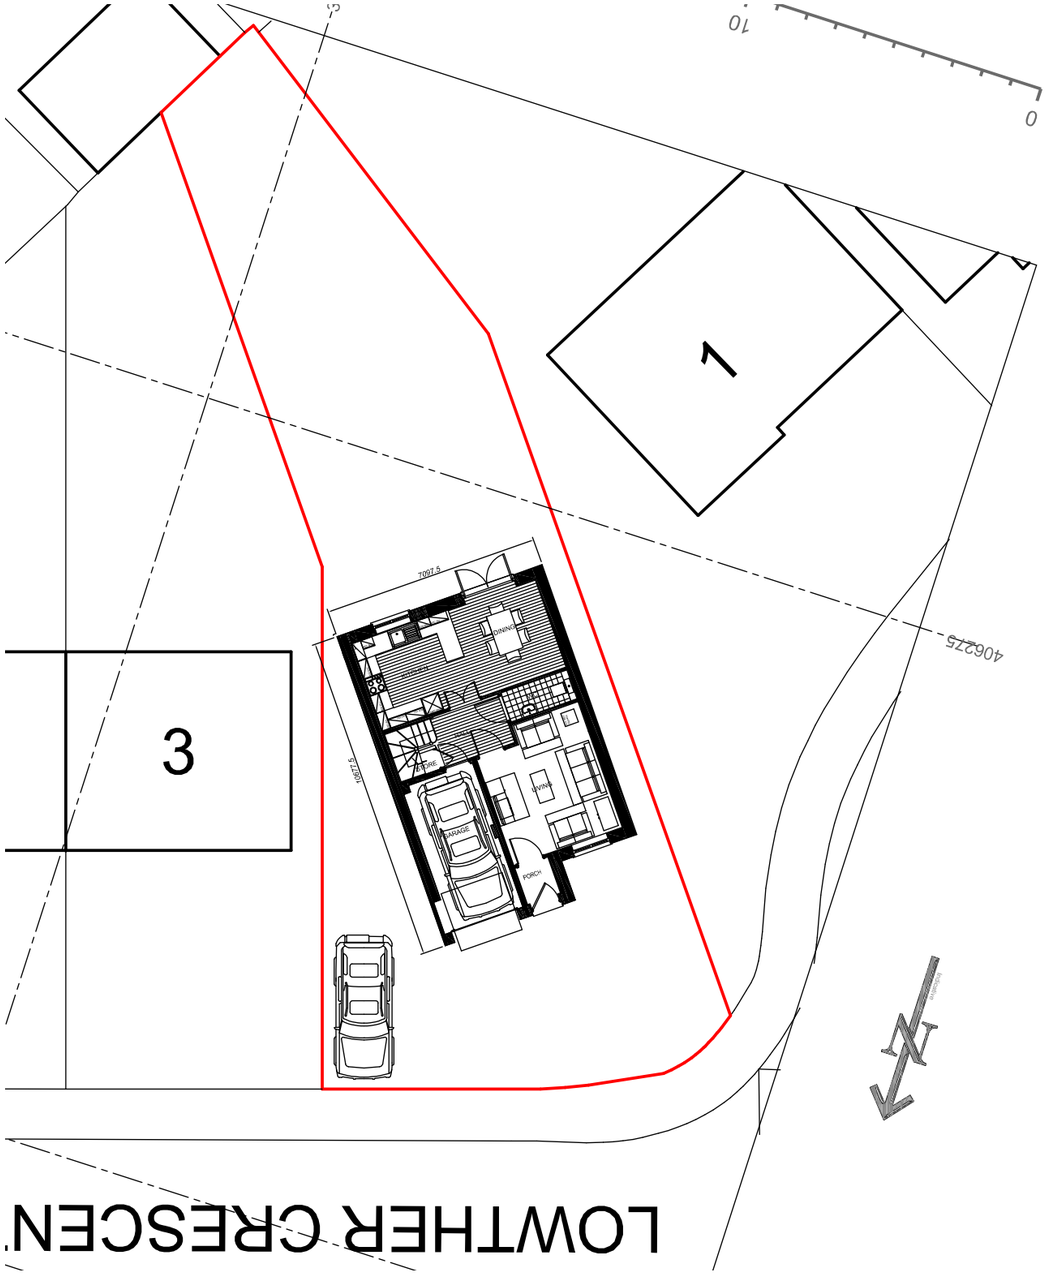

location plan 1:250

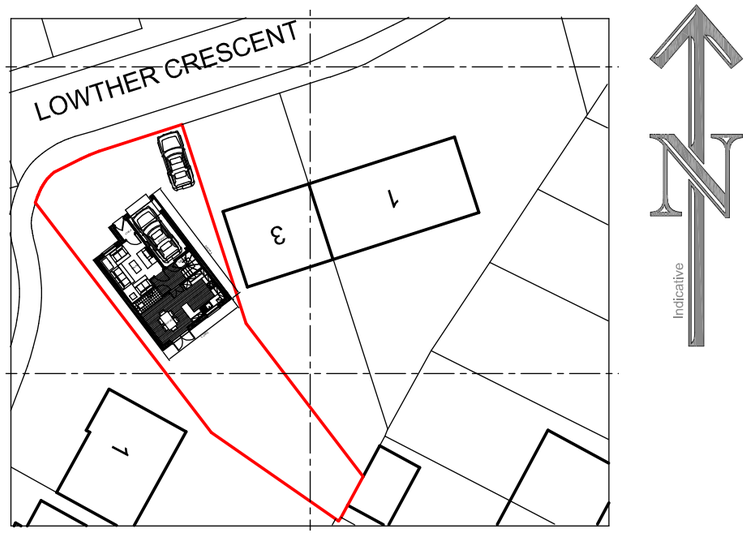

proposed block plan 1:500

5000.0 5000.0 10000.0

scale 1:100

5000.0 5000.0 10000.0

scale 1:200

5000.0 5000.0 10000.0

scale 1:500

Revision	Date	Details
Rev A	21-12-2020	Scheme revised to single dwelling following comments from LPA.
Rev B	15-02-2021	Red line amended on location plan.

Only Planning Officers may scale from this drawing.
All dimensions must be checked and verified before preparing production drawings or commencing works.
This drawing and its design is copyright and may not be reproduced in any form whatsoever without prior express written consent.

clear Architectural Services
Mark Herring, Clear Architectural Services, 50 Rectory Street, Middleton, Manchester. M24 5TY.
T. 0161 653 7128 M. 07968 748606 E. mark@clear-architecture.co.uk W. www.clear-architecture.co.uk

Date September 2020. Drawn MLH.
Scale As Indiacted at A3. Checked MLH.
Client Tolu Abudiore.
Job title Proposed Dwellings at 3 Lowther Crescent, Middleton, Manchester M24 4ES.
Drawing title Proposed Site and Location Plan. PLANNING.
Drawing No. CM245 PL 04b.