
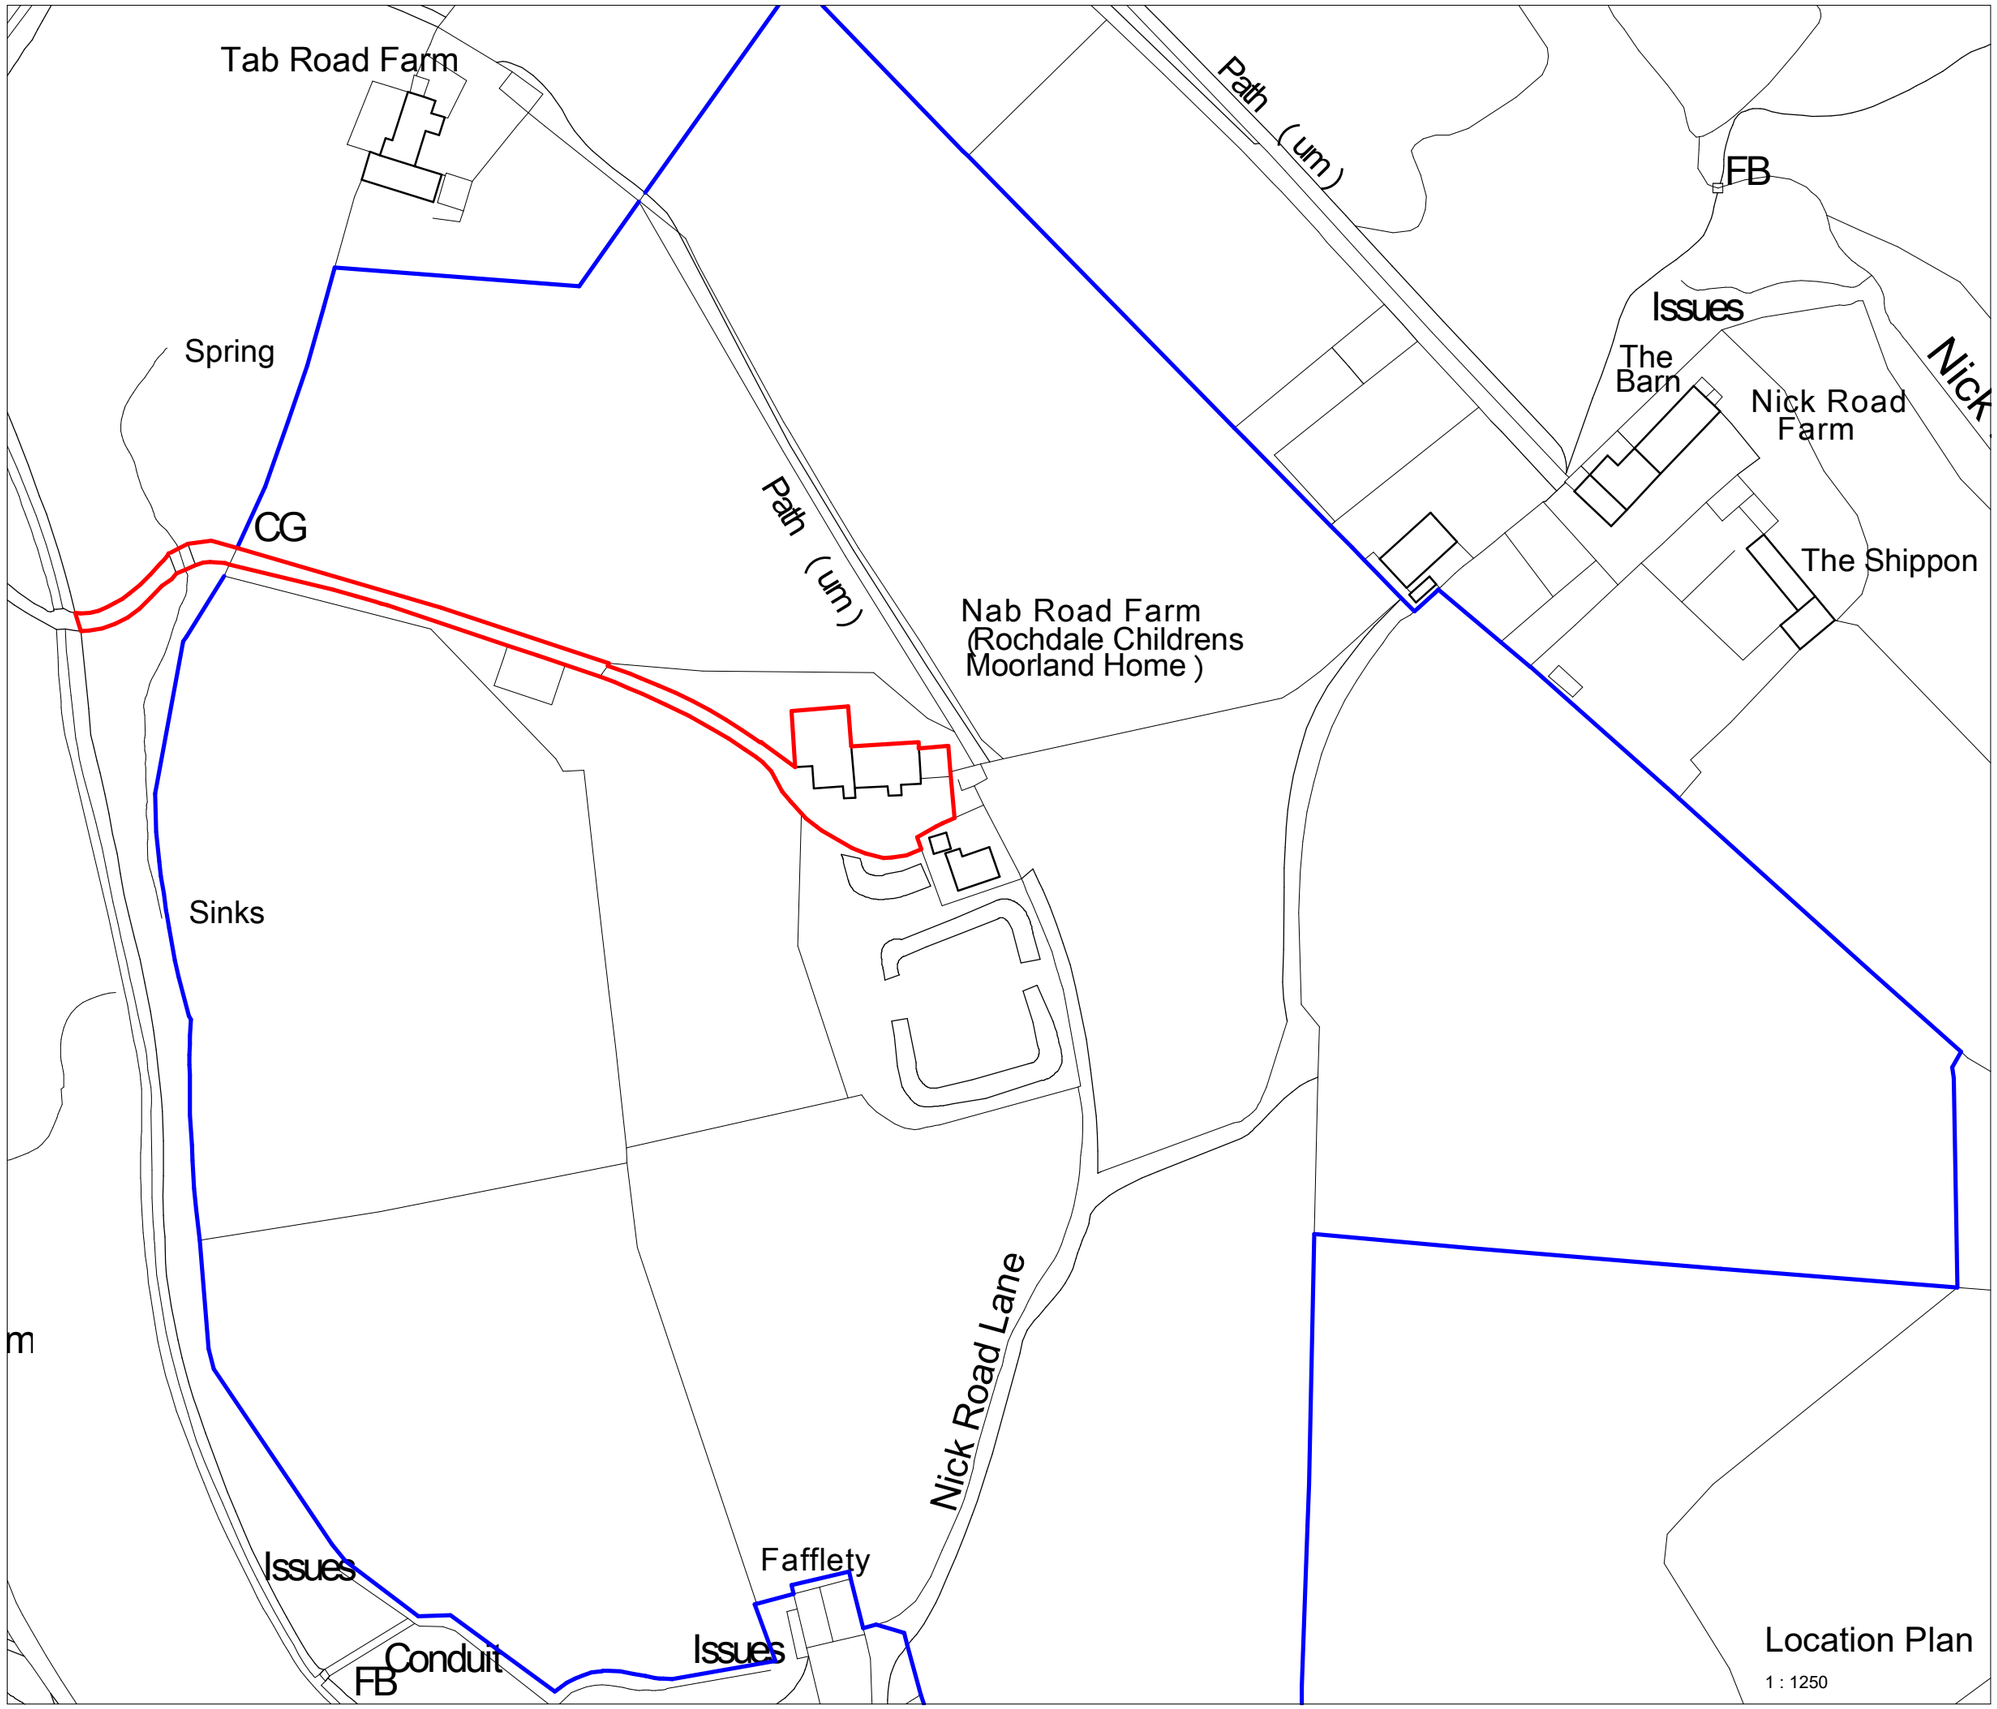


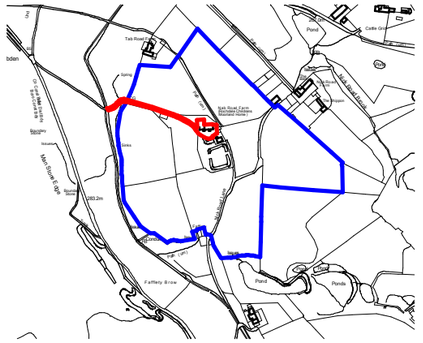

Note:
Do not scale from this drawing.
Dimensions are to be checked on site.
If in doubt please ask.

Rev	Date	Intls	Details
B	07/05/19		Boundary line ammended
A	17/04/19		Issued for LBC
-	12/03/19		Issued for review

© The moral rights of the author are hereby asserted.
This drawing and design is the sole property of Buttress Ltd and must not be reproduced without permission.
Buttress Ltd is Registered in England and Wales: 5363573

N

Buttress

41 Bengal St
Manchester
M4 6AF

T 0161 236 3303
E contact@buttress.net
W www.buttress.net

Project Title	Manager's Cottage - Moorland Home
Client	Rochdale Children's Moorland Home
Location	Rochdale, OL12 9PN
Drawing Title	Location Plan

Date	07/05/19	**Scale**	As indicated
Checked	SA	**Orig Paper Size**	A3
		Status	**Planning**

Drawing ref	Job No	Drawing No	Revision
	8733	**(01) 000**	**B**