



EXISTING
FRONT ELEVATION




EXISTING
REAR ELEVATION

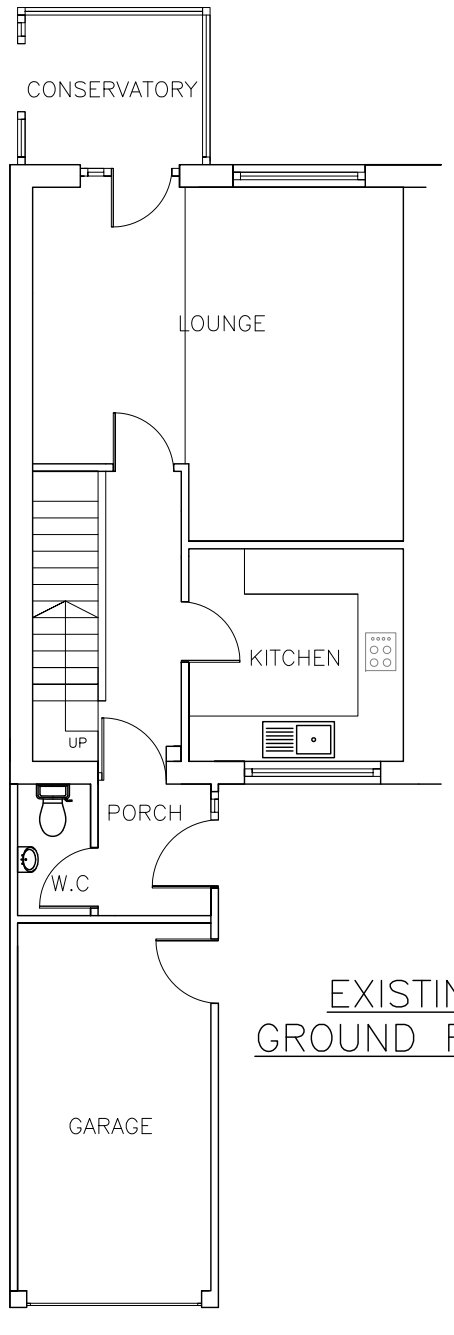

EXISTING
GROUND FLOOR

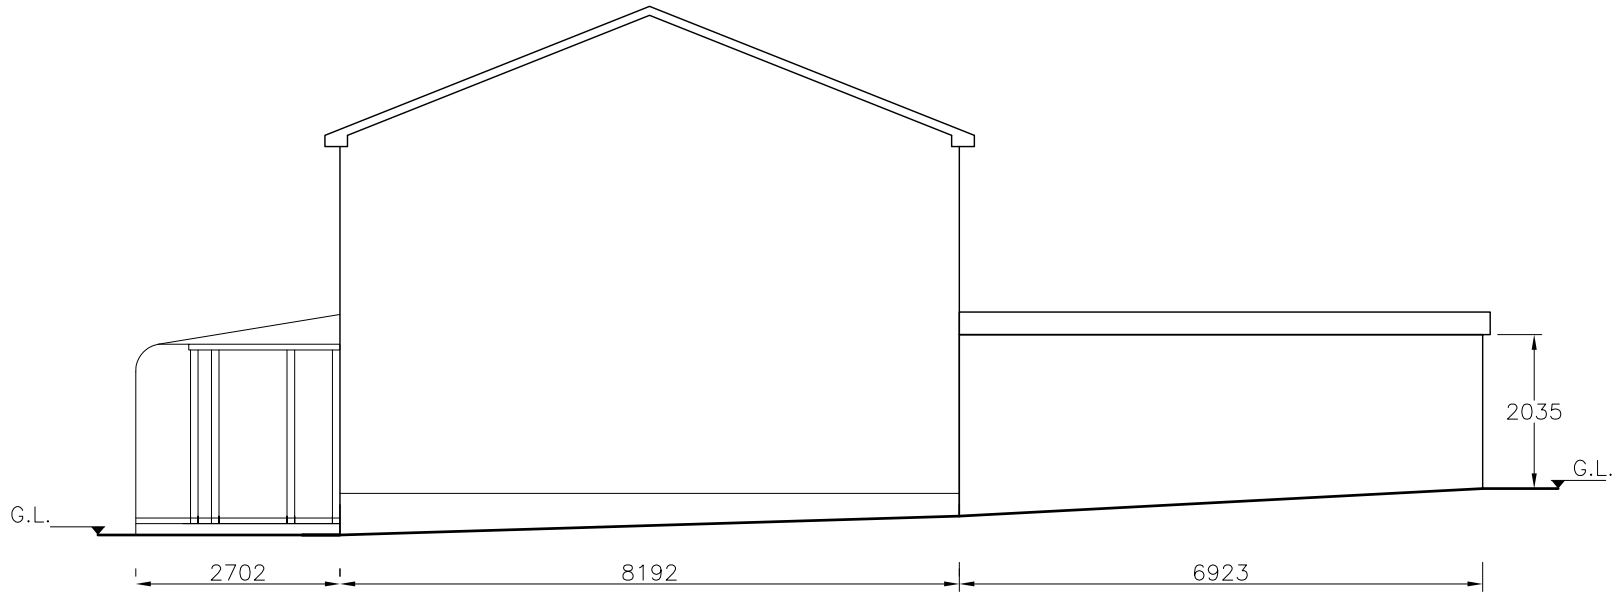

EXISTING SIDE ELEVATION

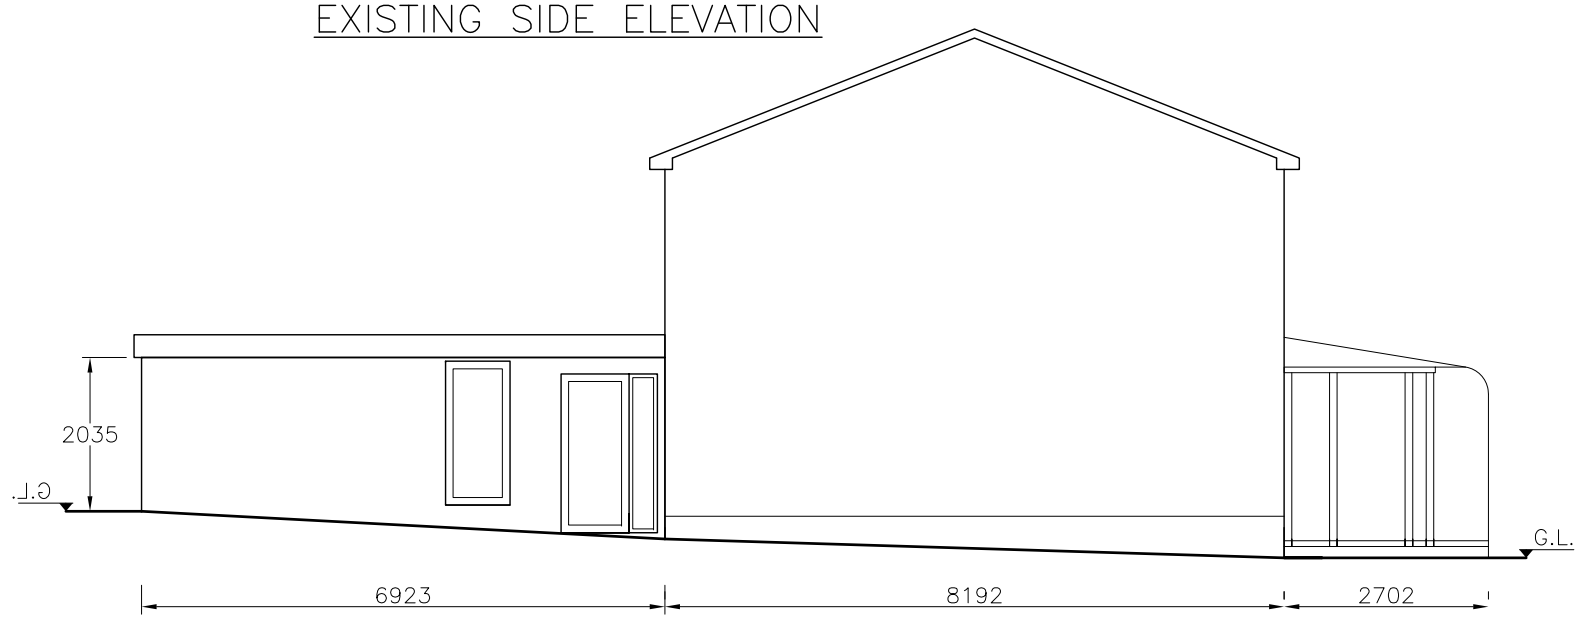

EXISTING SIDE ELEVATION

NOTES

COPYRIGHT:
ALL RIGHTS RESERVED
THIS DRAWING MUST NOT BE REPRODUCED WITHOUT WRITTEN PERMISSION FROM NORDEN QUANTITY SURVEYING AND CONSTRUCTION SERVICES LIMITED.

DO NOT SCALE OFF THIS DRAWING.

ALL DIMENSIONS ARE TO BE CHECKED ON SITE BY THE CONTRACTOR / SUB–CONTRACTOR. ANY DISCREPANCIES ARE TO BE REPORTED TO NORDEN QUANTITY SURVEYING AND CONSTRUCTION SERVICES LIMITED.

Rev.	Description	Dr'n	Chk	Date
		-	-	-

Norden Quantity Surveying and ConstructionServices LTD
732 Edenfield Road, Norden, Rochdale, OL12 7PP

Contract: 1 ALICIA COURT, ALICIA DRIVE, OL126JP

Title: PROPOSED DEMOLITION OF EXISTING GARAGE, CONSTRUCT NEW PORCH AND SINGLE STOREY SIDE EXTENSION

Scales	1:100	Sheet Size	A3
Drawn	-	Checked	-
Date	03.02.2021		
Drg. No.	DWG 2 OF 4	Revision	A