




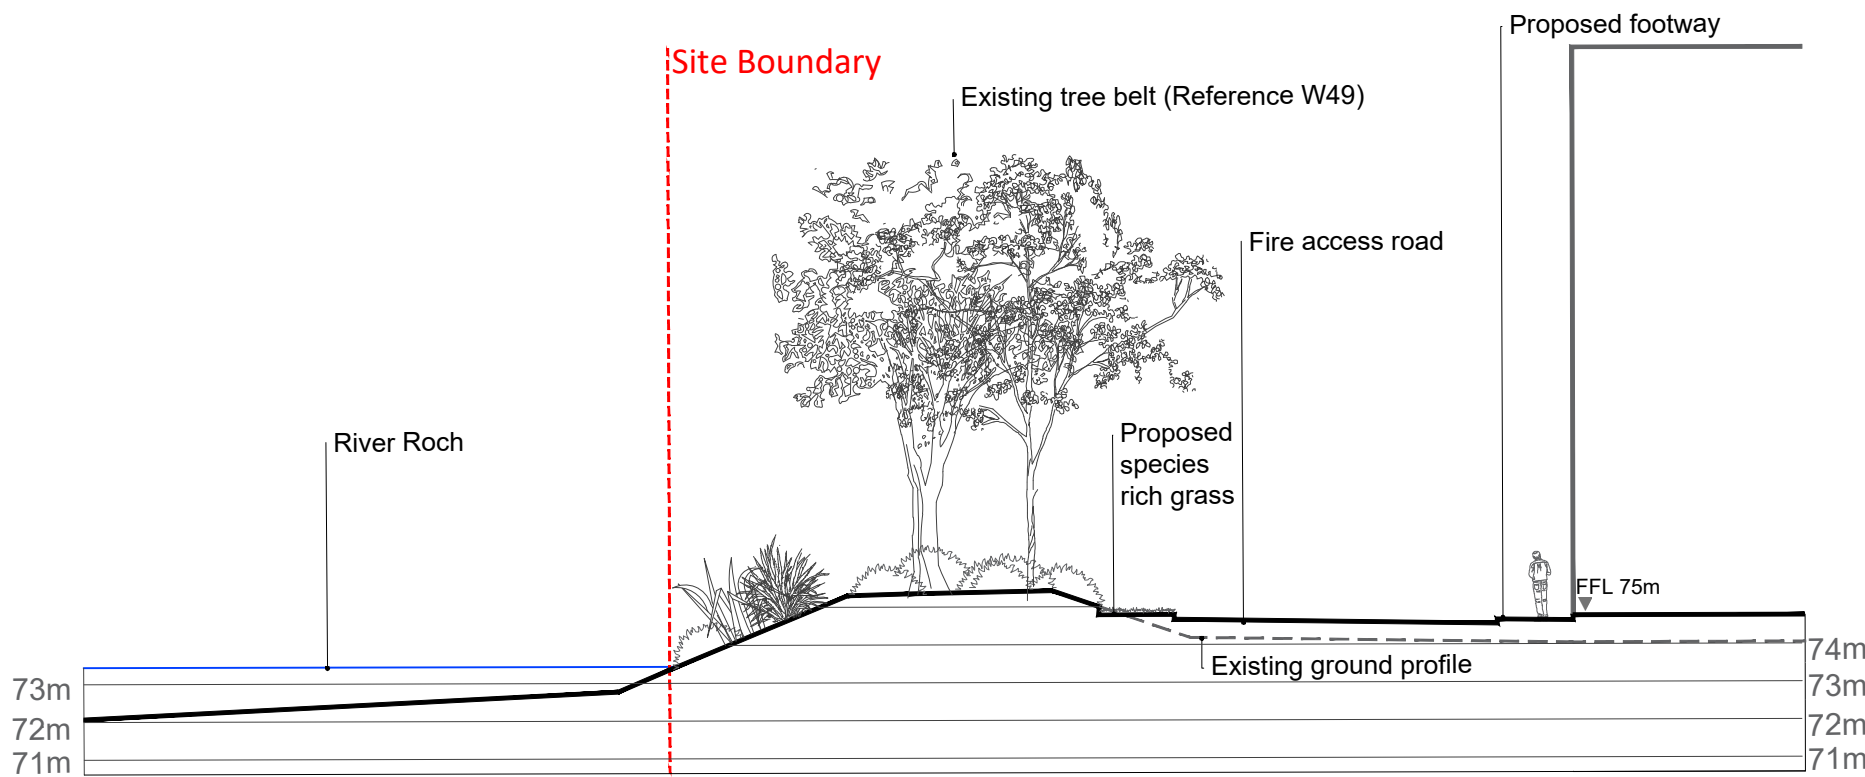


Section A-a: Typical section through western boundary

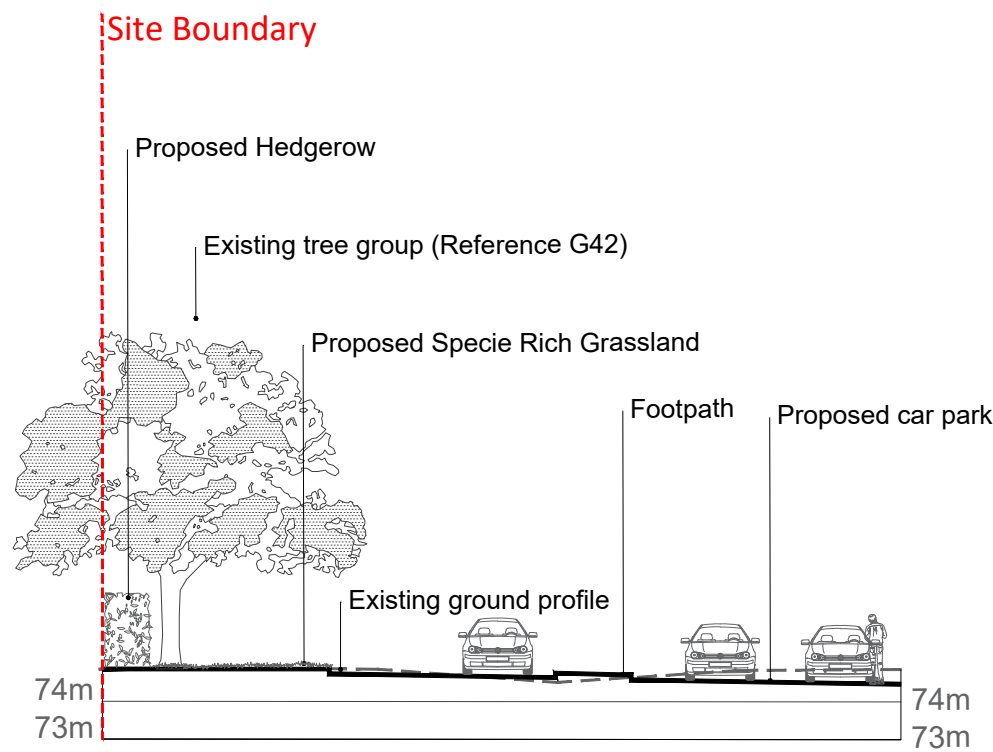


Section B-b: Typical section through north eastern boundary

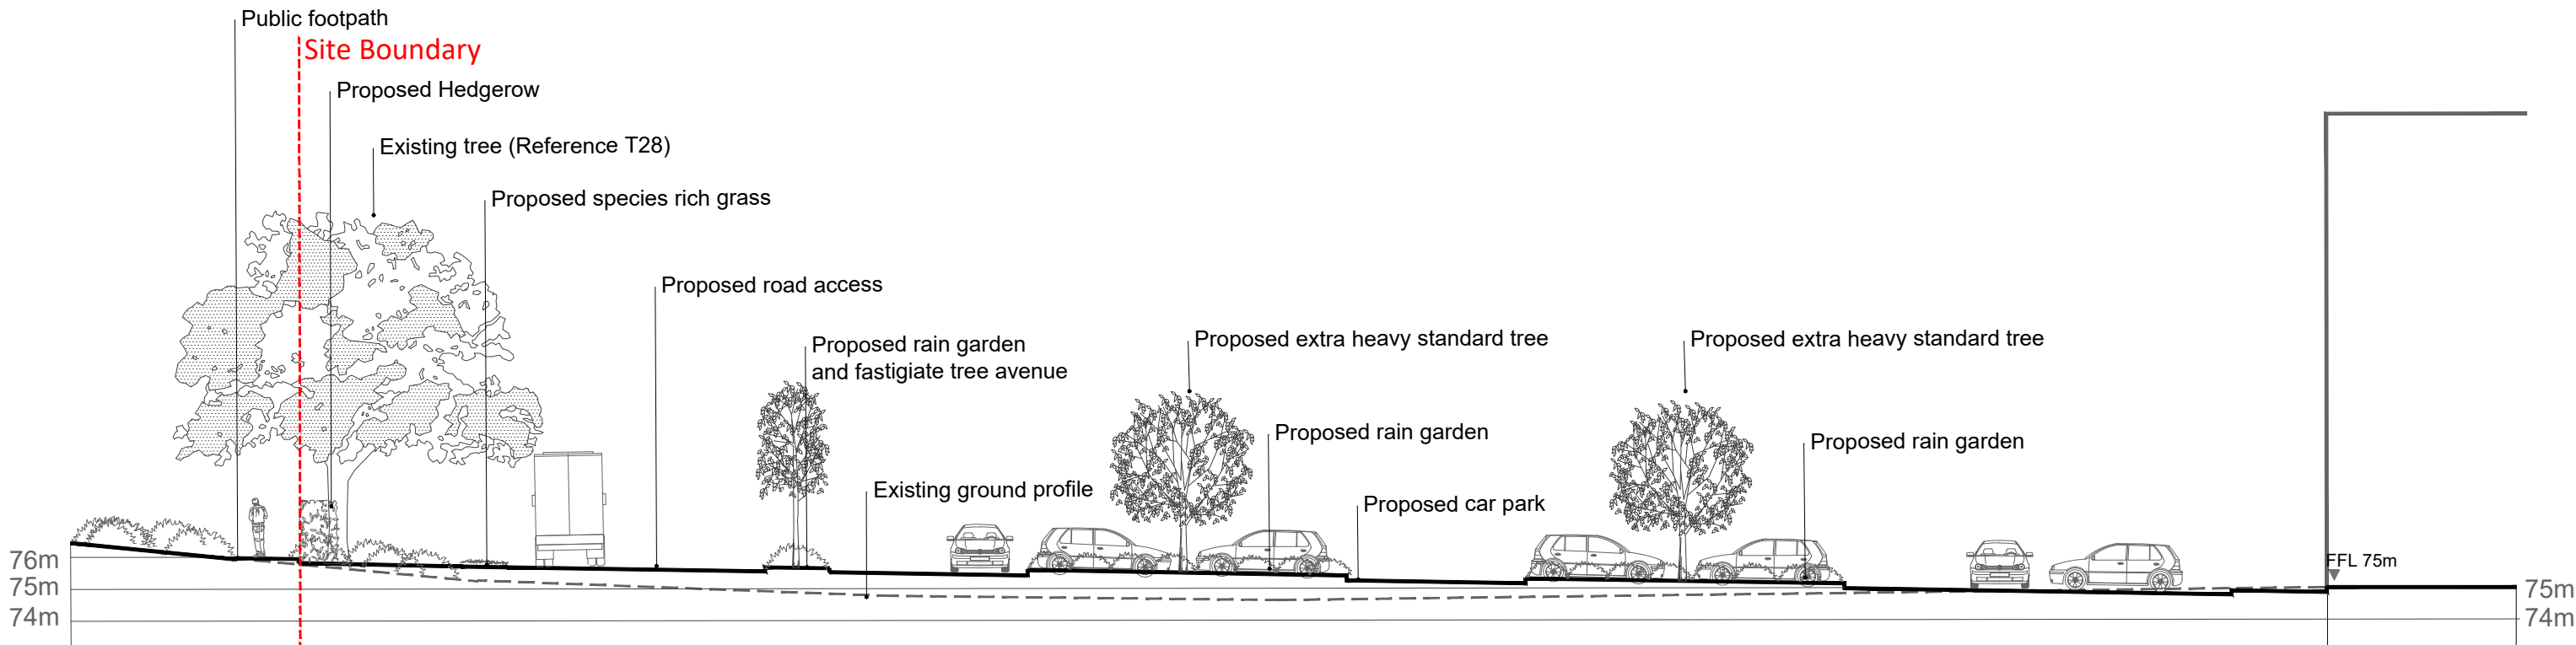


Section C-c: Typical section through eastern boundary

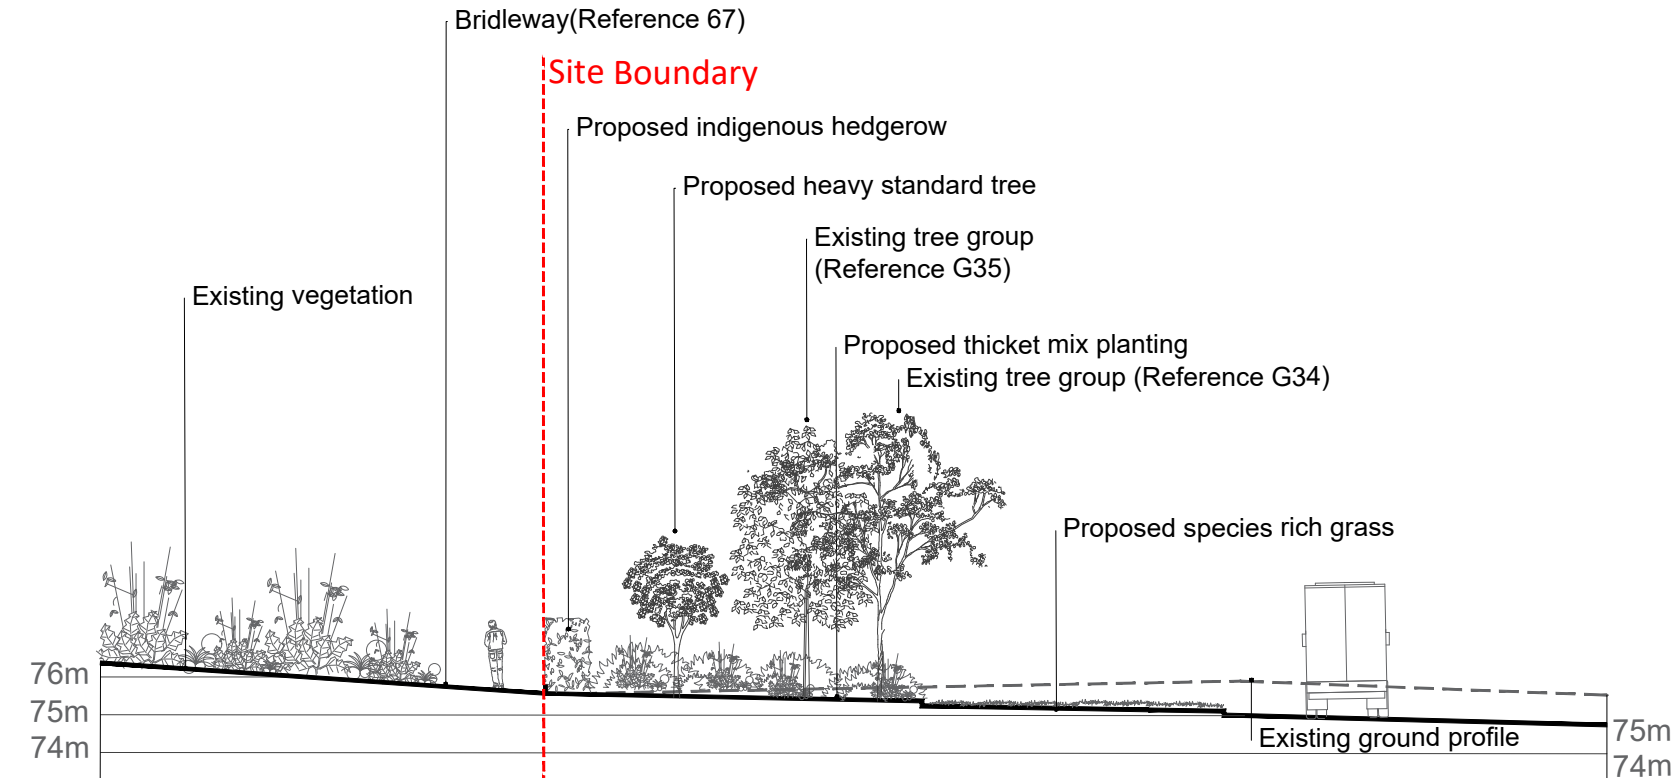

Section D-d: Typical section through south eastern boundary

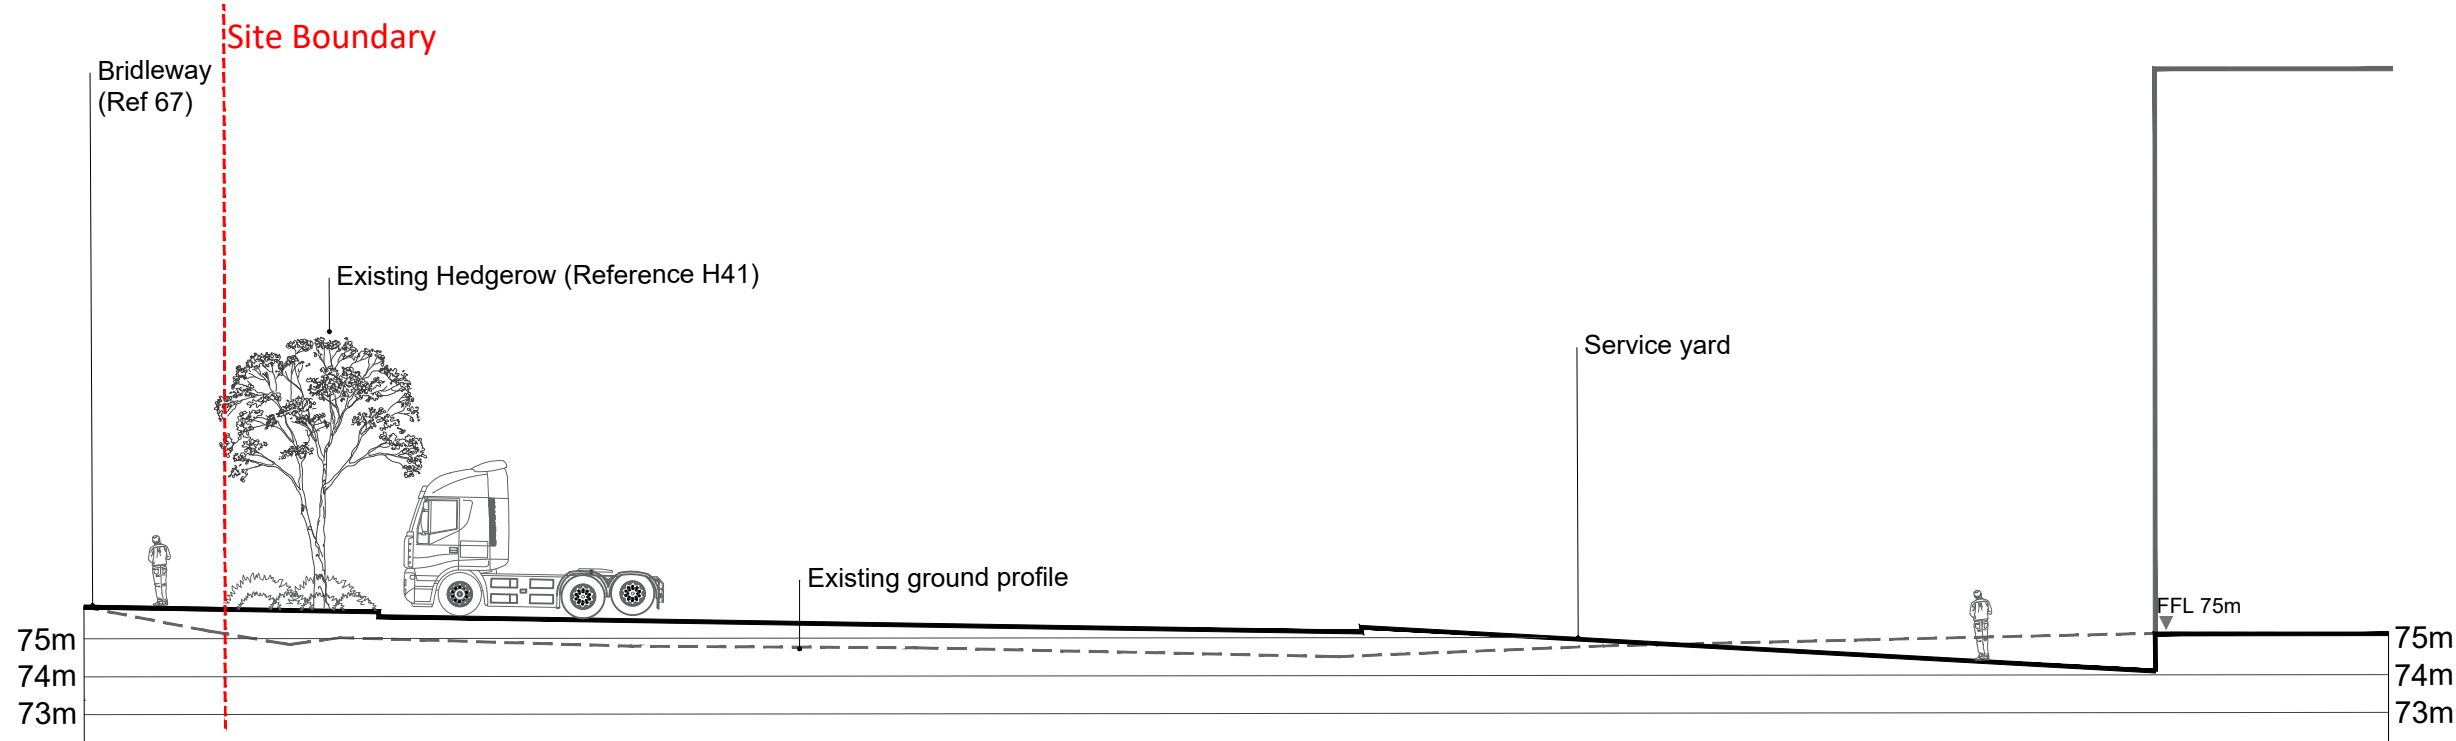

Section E-e: Typical section through southern boundary

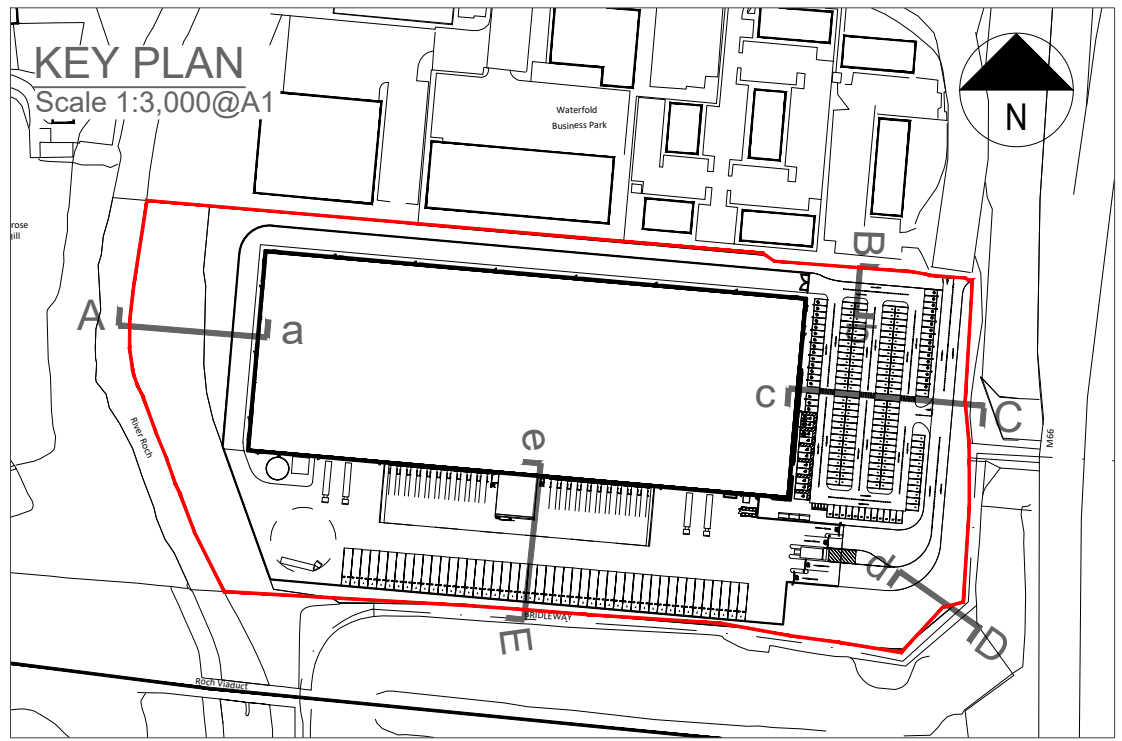

P01	23/10/2023	JWu	Cross Sections	KSN	KSN
REV	DATE	BY	DESCRIPTION	CHK	APP
DRAWING STATUS: S2 - FOR INFORMATION					
 The Mailbox, Level 2, 100 Wharfside Street, Birmingham, B1 1RT, UK T+ 44 (0) 121 352 4700 wsp.com					
CLIENT: TPIF (Portfolio No 1) LP					
ARCHITECT: WSP					
SITE/PROJECT: Waterfold Park Bury					
TITLE: Illustrative Landscape Sections					
SCALE @ A1: 1:200		CHECKED: KSN		APPROVED: KSN	
PROJECT NO: 70115512		DESIGNED: JA	DRAWN: JWu	DATE: October 23	REV:
DRAWING No: 70115512-LA-PL-002					P01
© WSP UK Ltd					

