


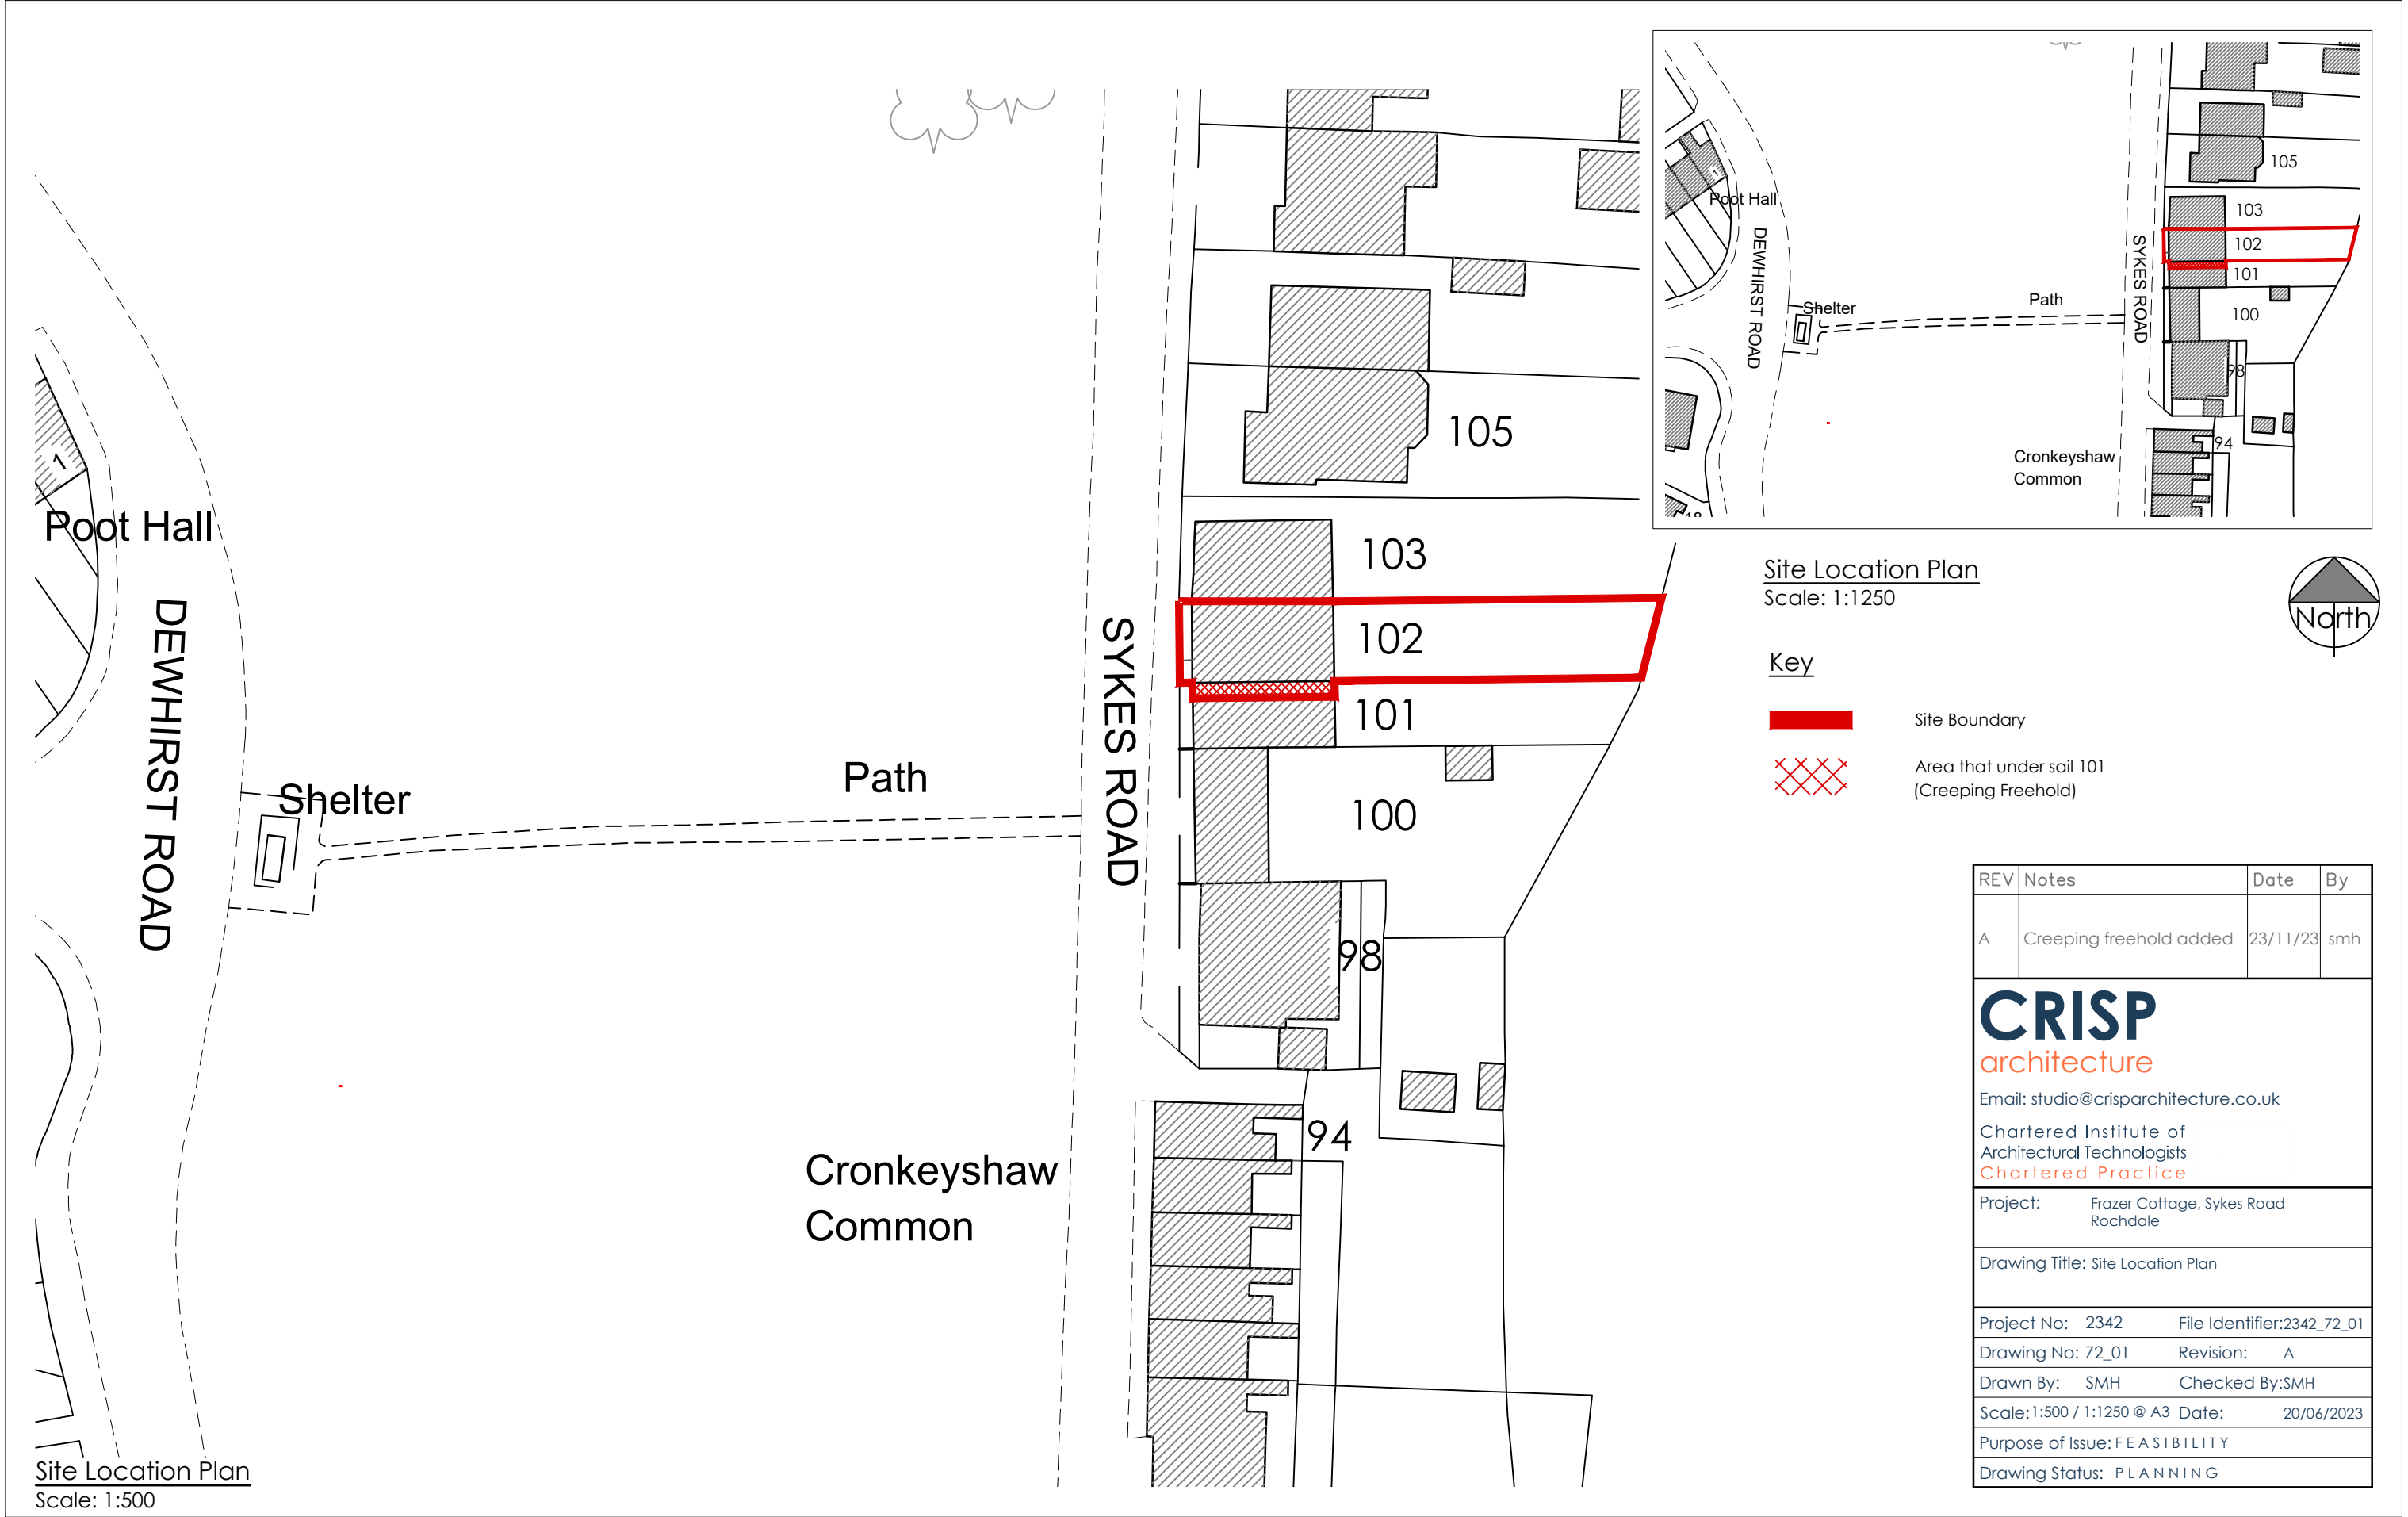

Site Location Plan
Scale: 1:500

Site Location Plan
Scale: 1:1250

Key



Site Boundary



Area that under sail 101
(Creeping Freehold)



REV	Notes	Date	By
A	Creeping freehold added	23/11/23	smh

CRISP

architecture

Email: studio@crisparchitecture.co.uk

Chartered Institute of
Architectural Technologists
Chartered Practice

Project:

Frazer Cottage, Sykes Road
Rochdale

Drawing Title:

Site Location Plan

Project No:

2342

File Identifier:

2342_72_01

Drawing No:

72_01

Revision:

A

Drawn By:

SMH

Checked By:

SMH

Scale:

1:500 / 1:1250 @ A3

Date:

20/06/2023

Purpose of Issue:

FEASIBILITY

Drawing Status:

PLANNING