


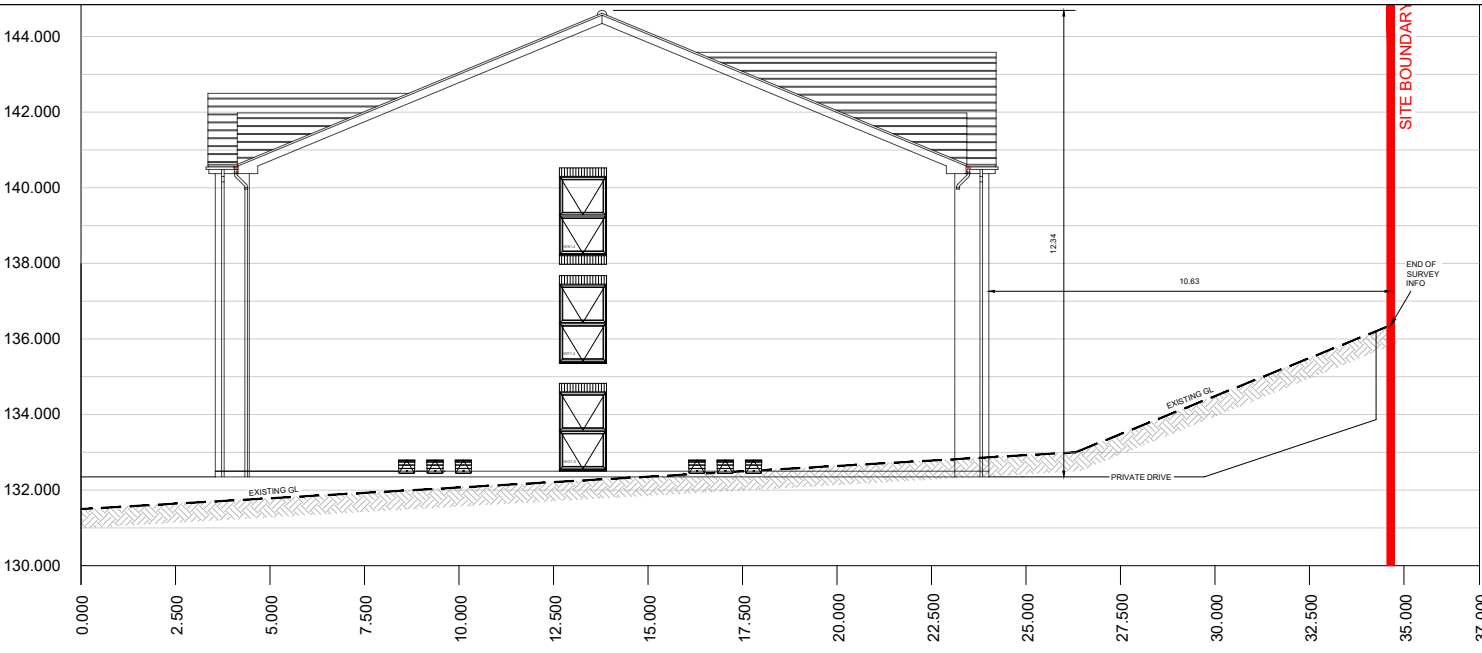


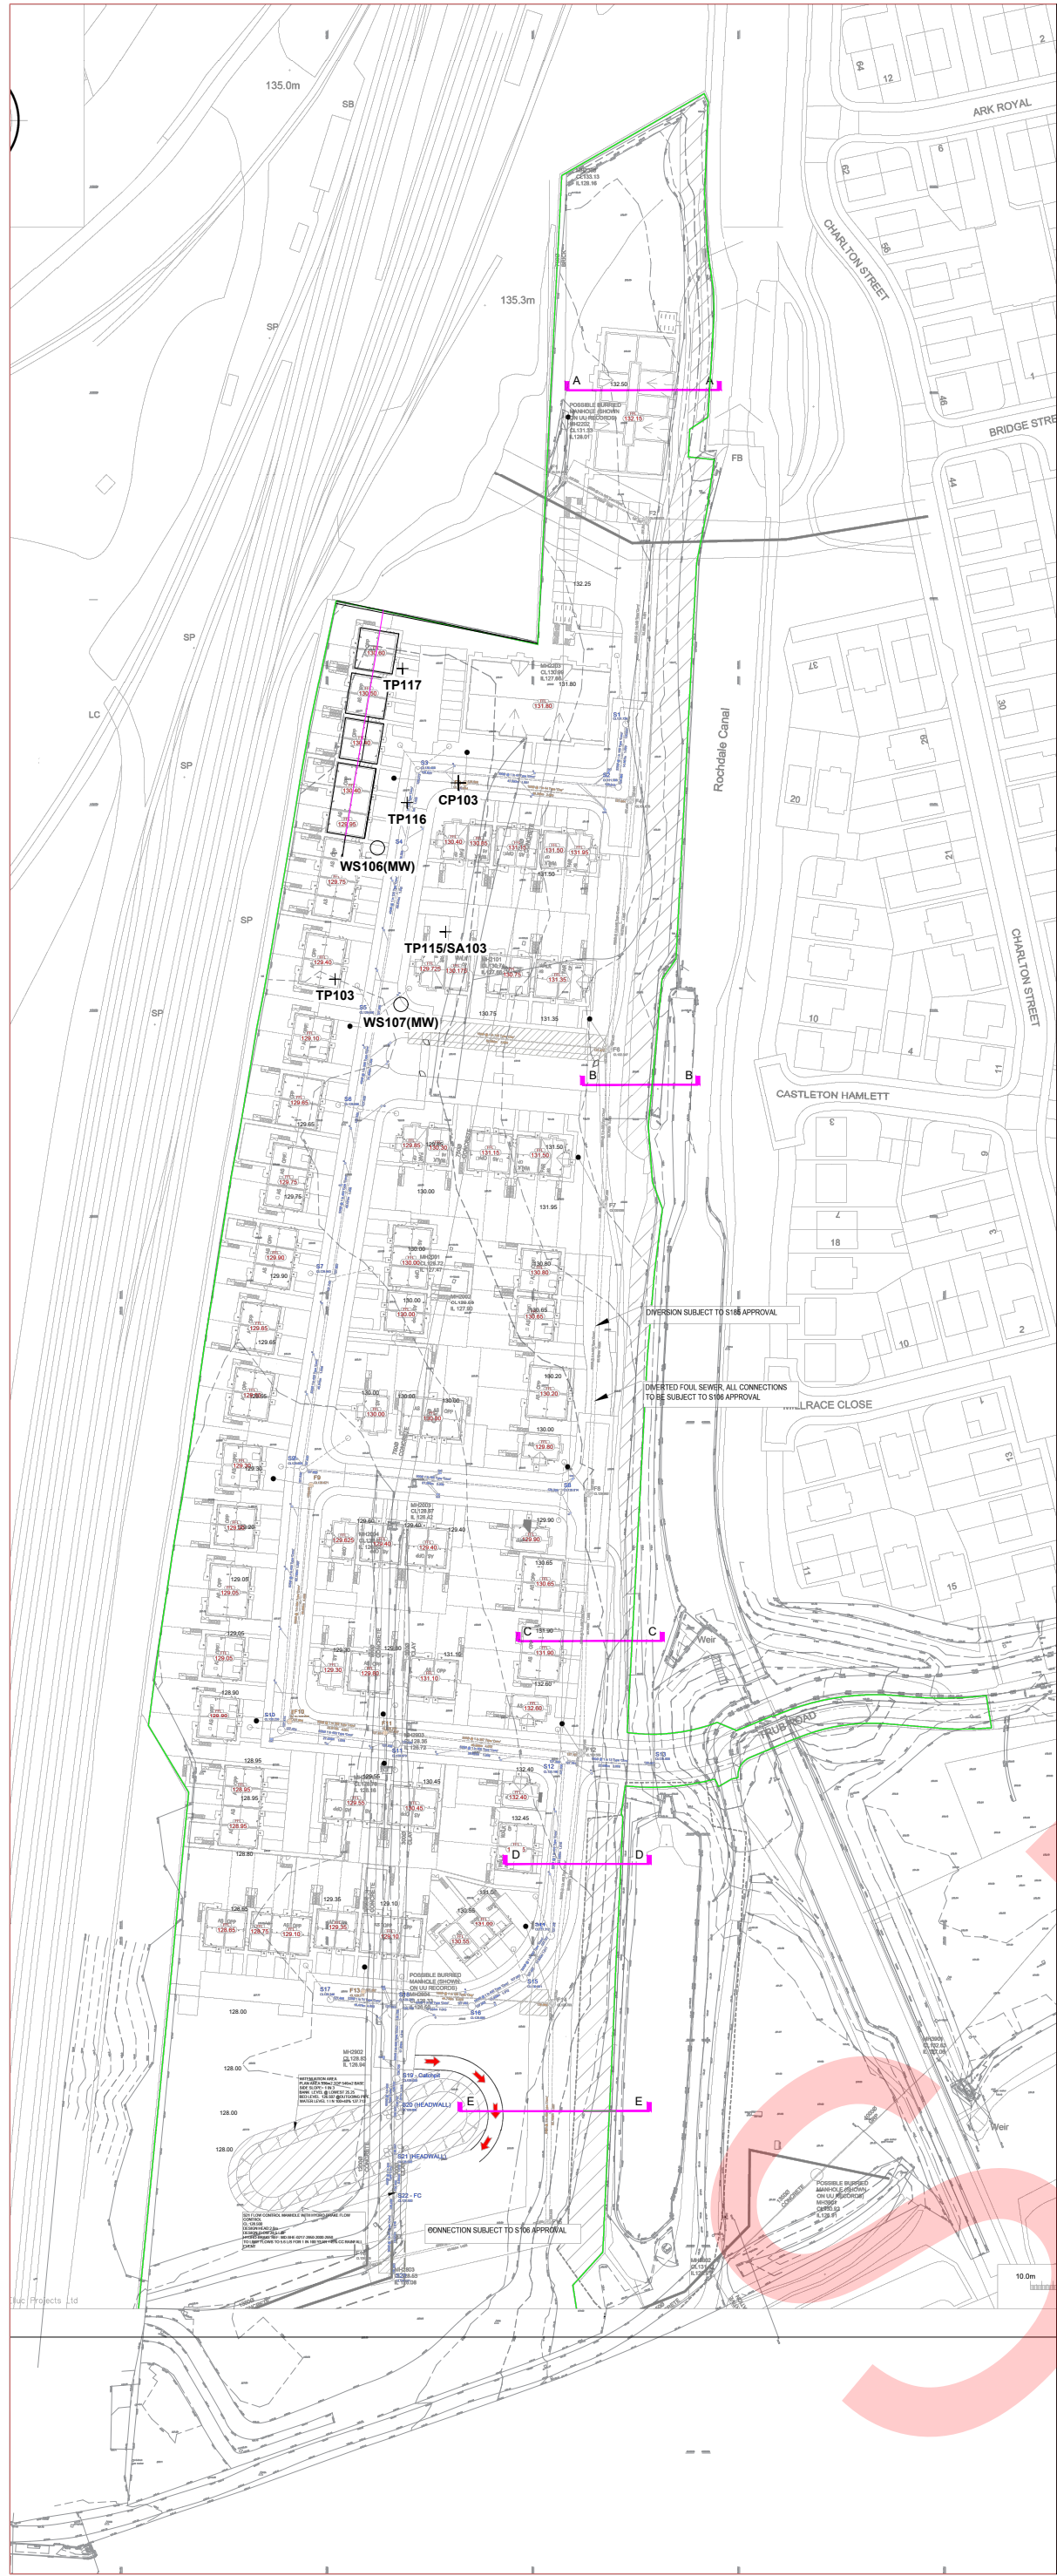


SECTION A-A

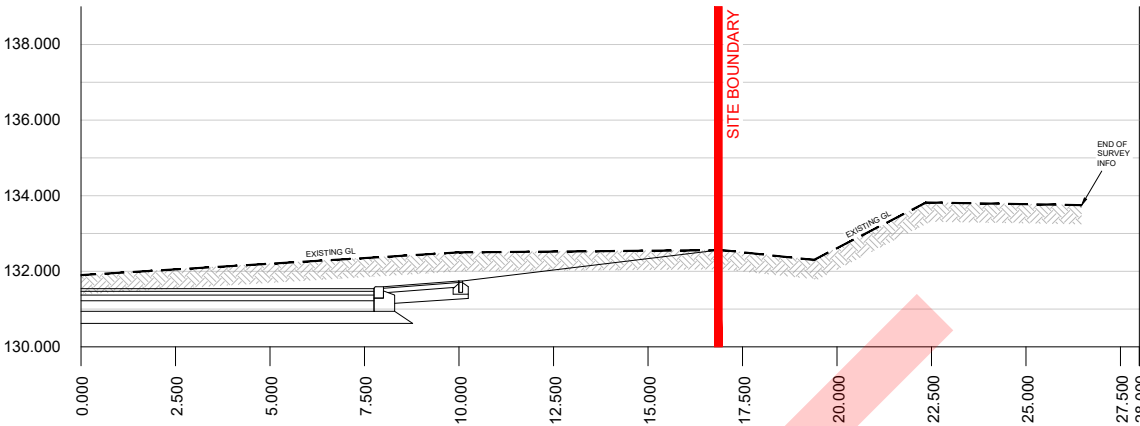


SECTION B-B

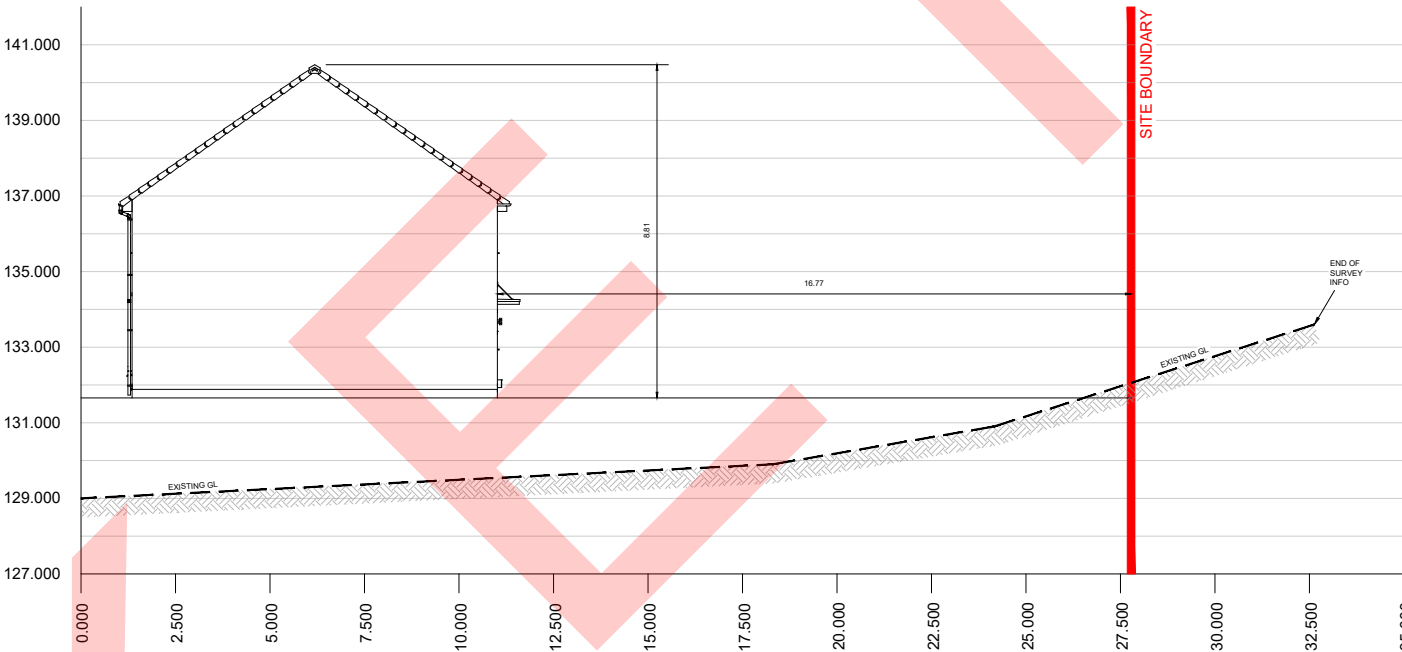

SECTION C-C

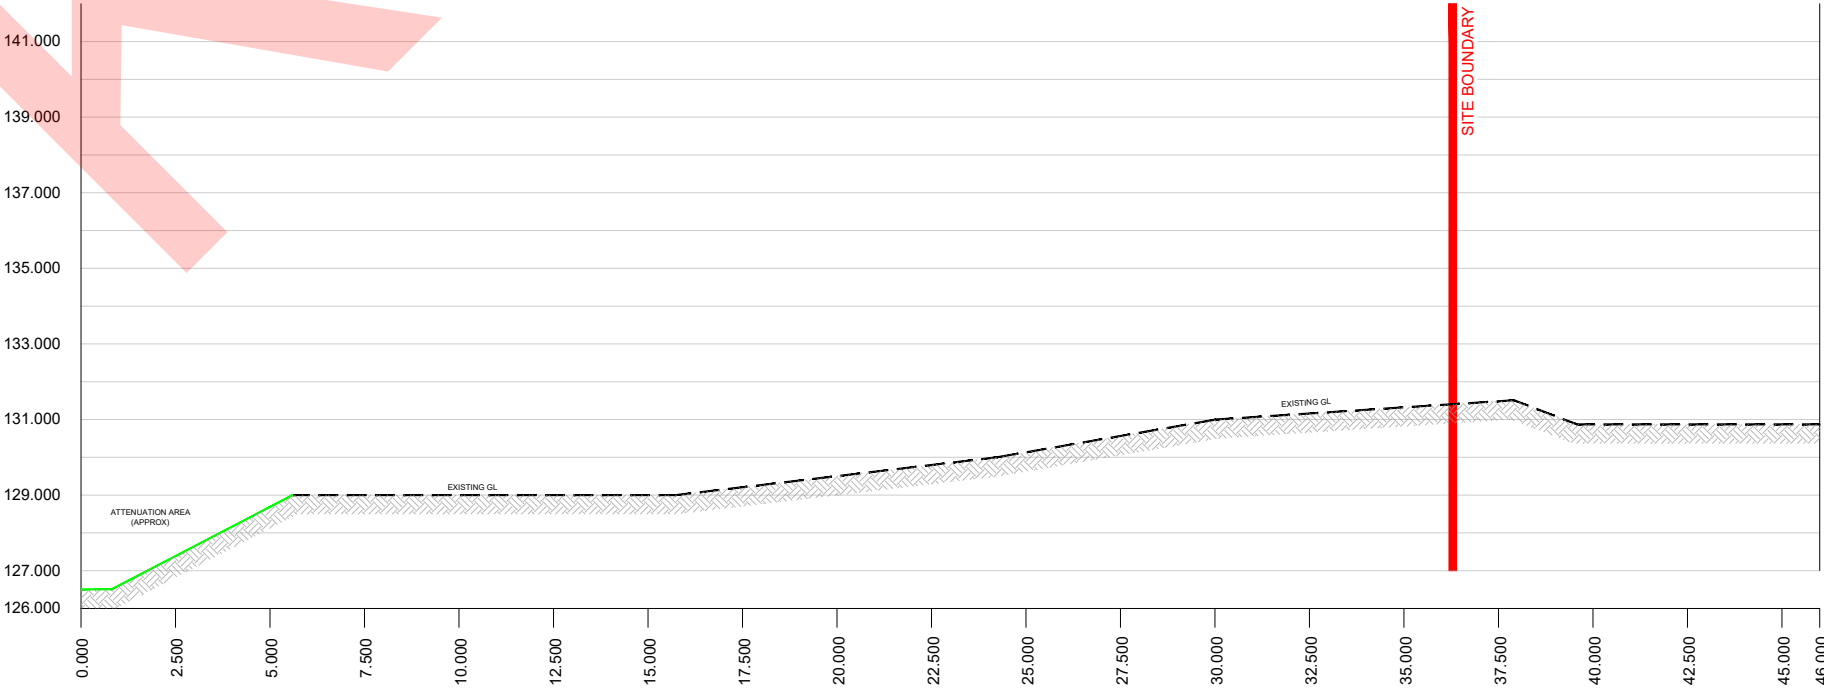

SECTION E-E

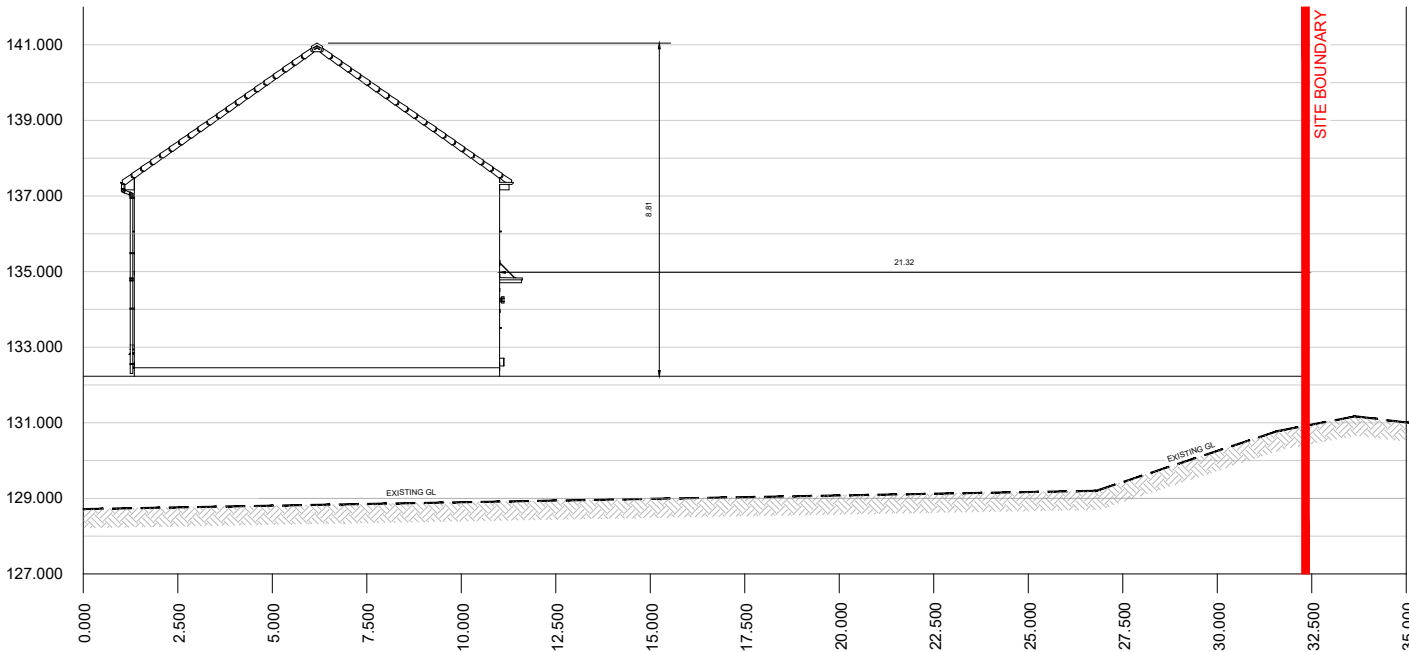

SECTION D-D

PLEASE NOTE
SECTION INFORMATION SHOWN ON THIS
DRAWING IS INDICATIVE ONLY AND SUBJECT
TO CONFIRMATION OF FINAL LAYOUT DESIGN.

PLOT & ROAD POSITIONING SUBJECT TO
CONFIRMATION OF ROAD & SEWER STRATEGY
DESIGN AND SUBJECT TO CHANGE.