
 
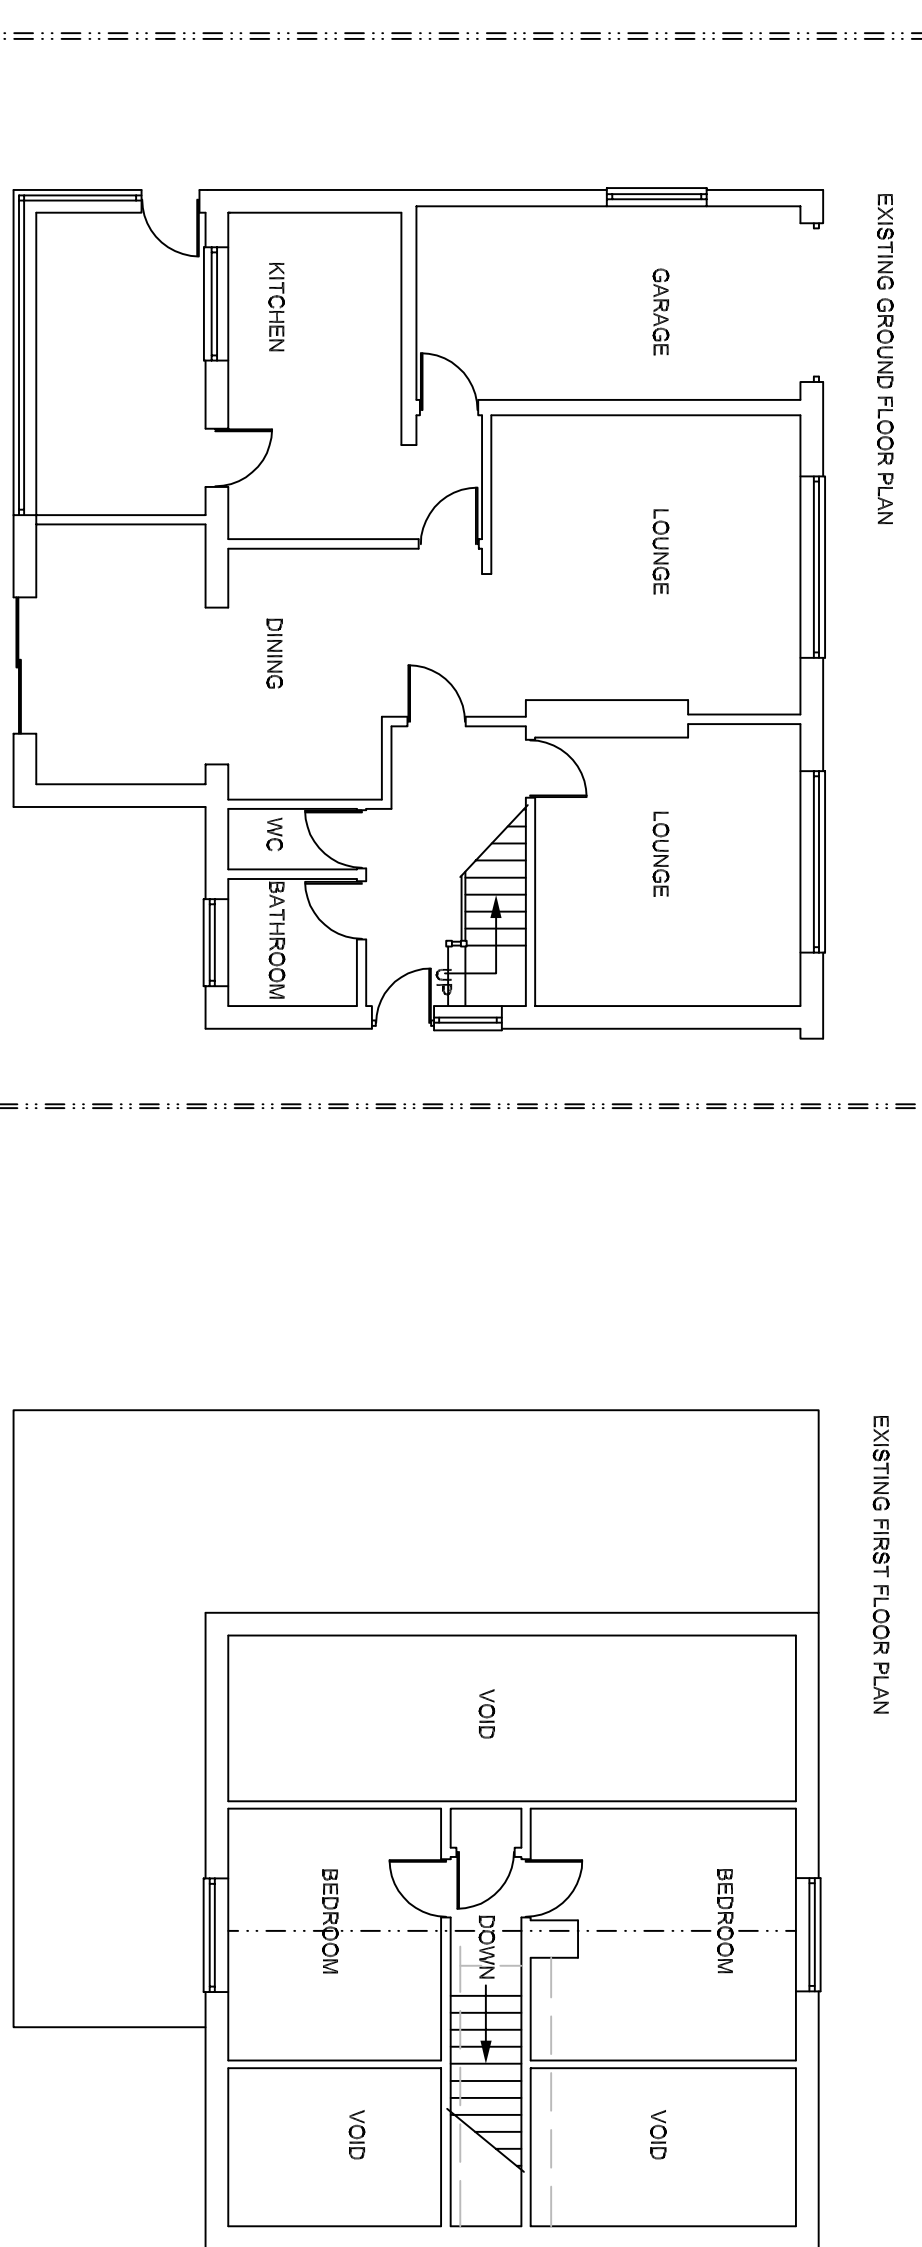
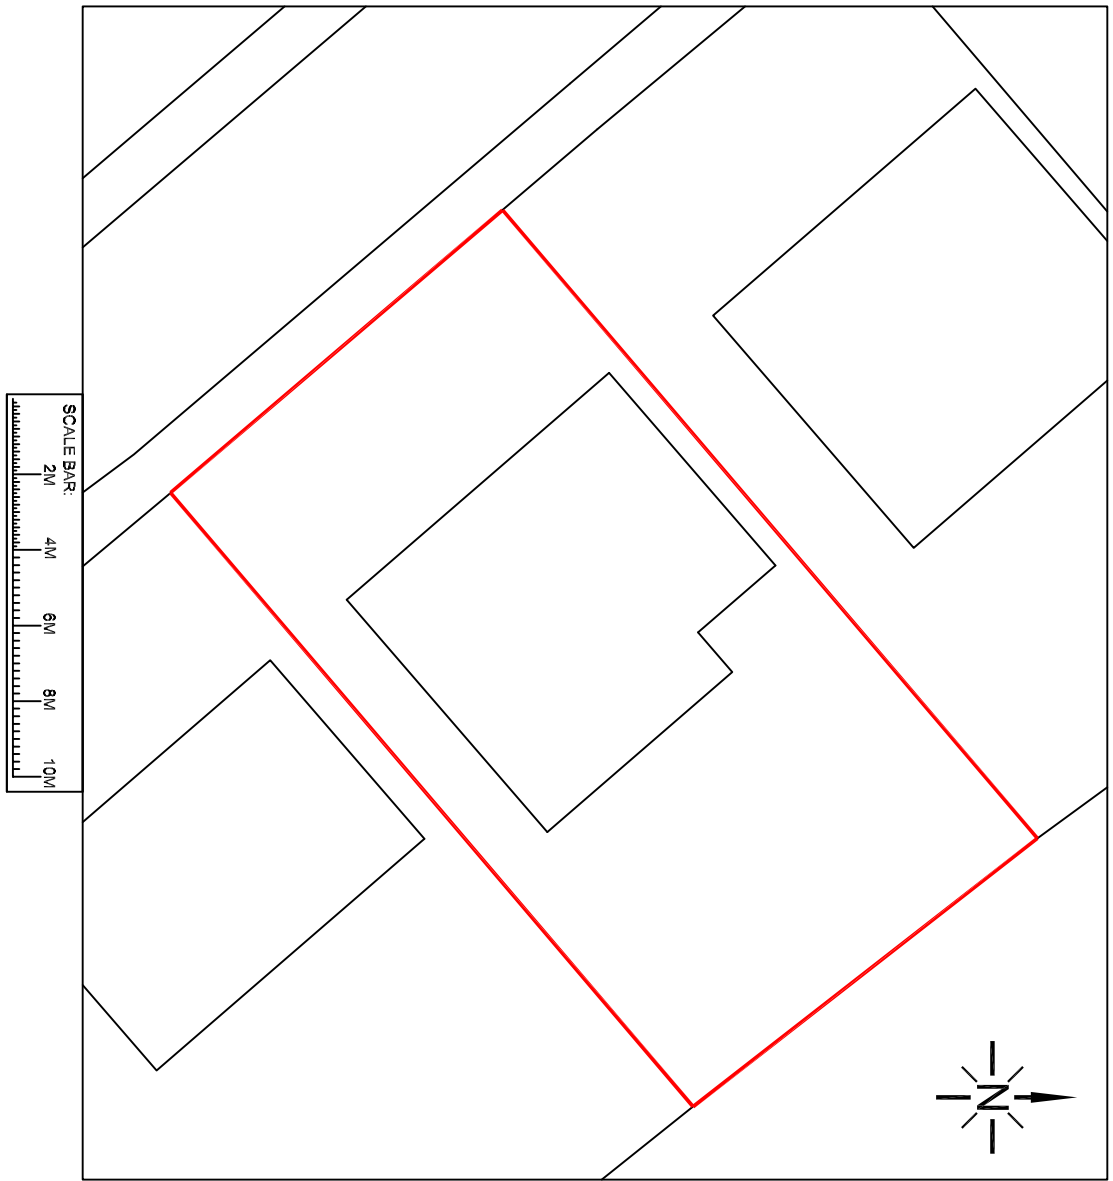


This drawing is supplied for the purpose of obtaining Planning Permission only. Work carried out prior to all necessary Approvals is considered to be at the applicants own risk. The designer is not responsible for any drains, voids or other underground obstructions under or near the site. Notification under the Party Wall Act and the exact boundary location is the responsibility of the client.

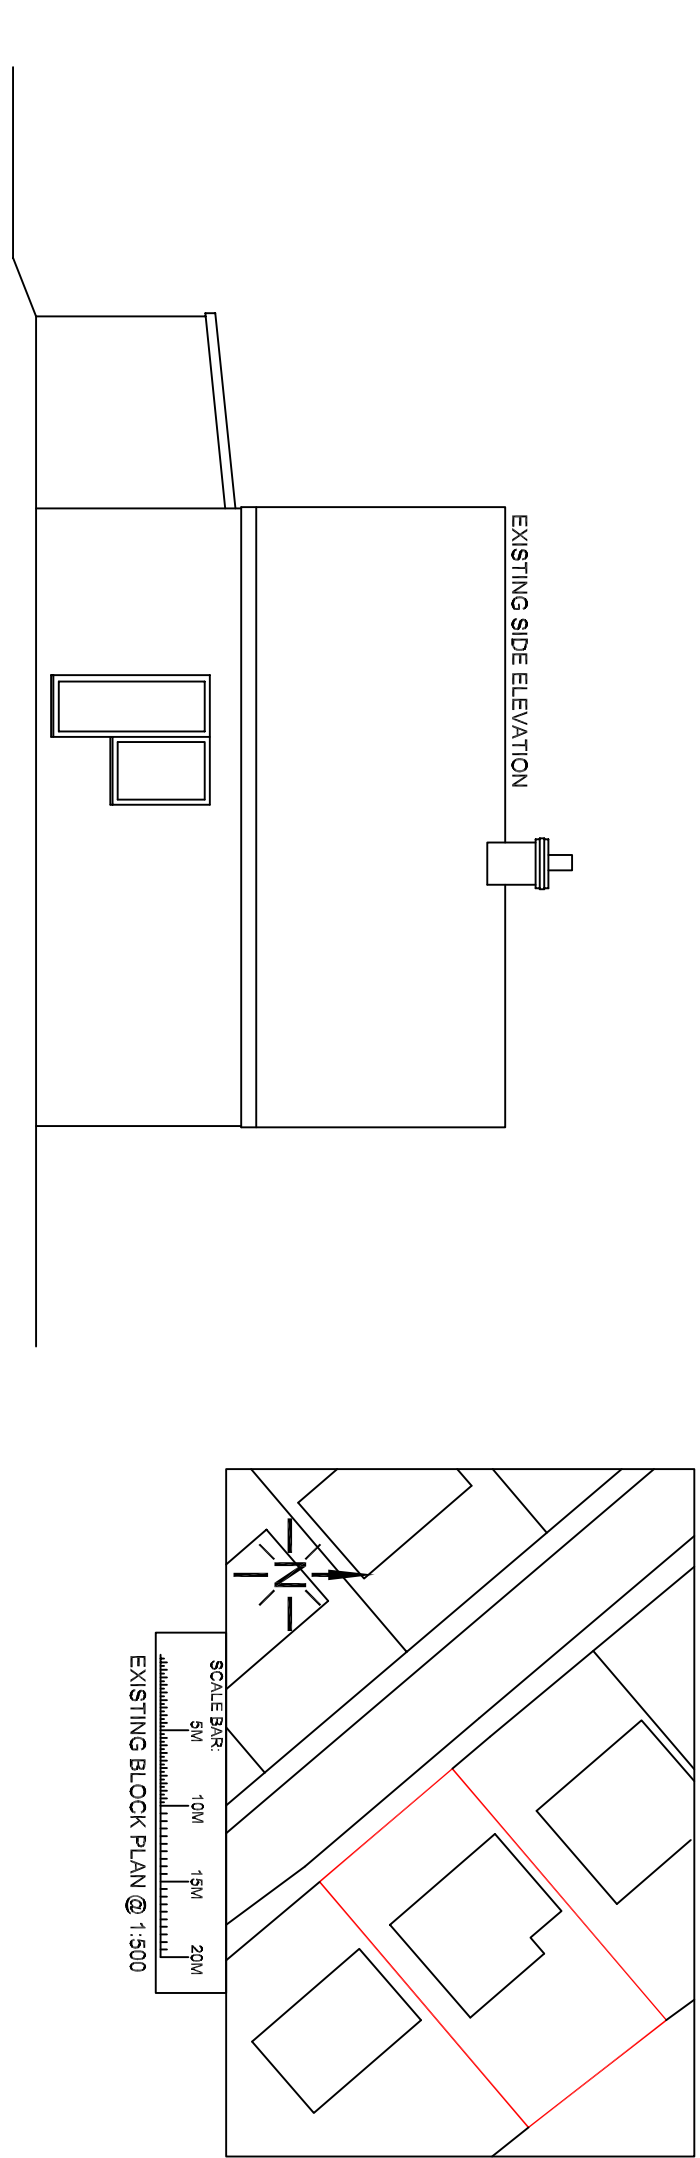

SLW DESIGNS

Tel: 0161-678 2055

Mob: 07796-617845

e-mail: brian.slwdesigns@talktalk.net

ADDRESS: 62 BRIDGEFIELD DRIVE, SOUTHAM, OX18 4NY

PROJECT: TWO STOREY SIDE/REAR AND SINGLE STOREY REAR EXTENSION.

DRAWING: SLW/RK/01 EXISTING

SCALE: 1:100 @ A2

DATE: 28-08-2022

SCALE BAR:

1M

2M

3M

4M

5M

This drawing is Copyright of SLW Designs and must not be reproduced or passed to any other parties or used for any other purpose without prior consent.