DO NOT SCALE FROM THIS DRAWING
ALL DIMENSIONS MUST BE CHECKED ON SITE BY CONTRACTOR
PRIOR TO CONSTRUCTION



Existing Front Elevation
1 : 50



Existing Rear Elevation
1 : 50



Existing Side Elevation from No 76
1 : 50



Existing Side Elevation from No 72
1 : 50

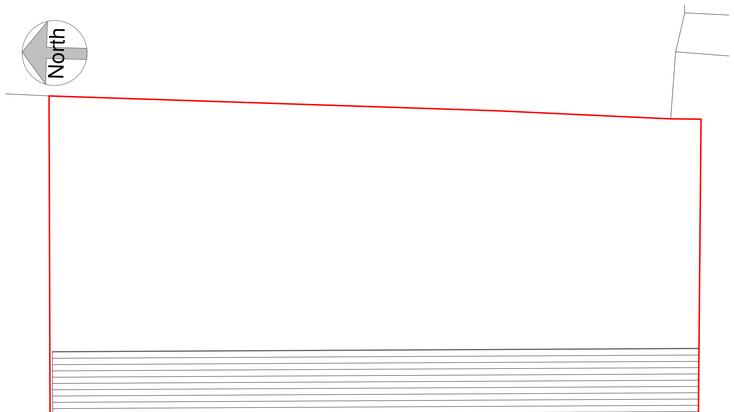

Existing Ground Floor
1 : 50

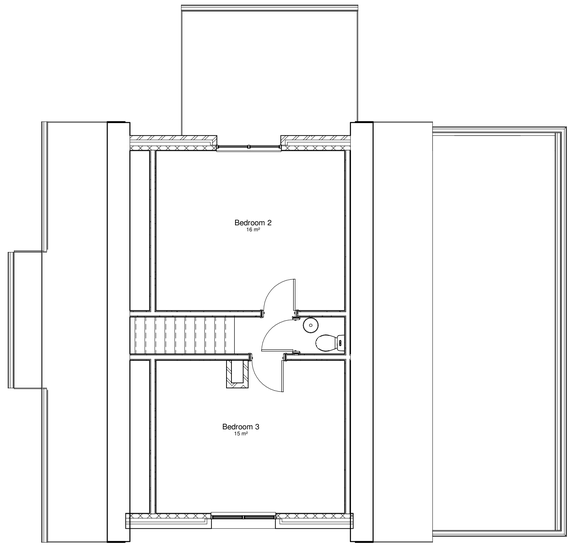

First Floor
1 : 50

0m 1m 2m 3m 4m 5m

VISUAL SCALE 1:50 @ A0

Rev	Date	Int	Description

Client:
Mr Mohammed Akthar

Project:
74 Birchfield Drive

Description:
Existing Plans and Elevations

Drawn By:	Checked By:	Date:	Scale @ A0:
OK	-	09/11/20	1 : 50

Job No:	Drawing No:	Rev
125	P104	-