



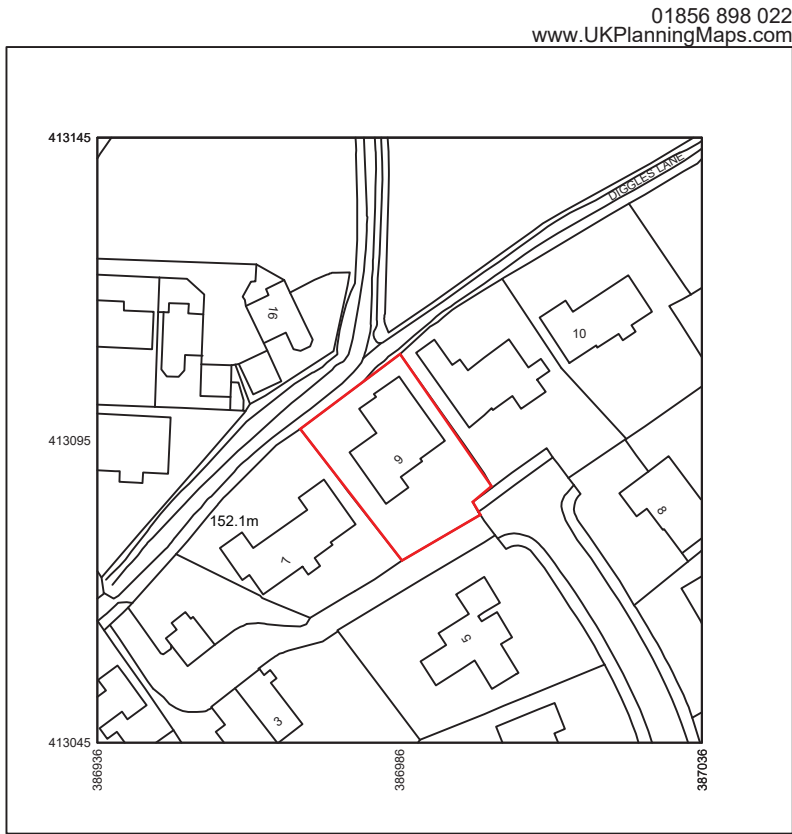

Produced on 16 March 2022 from the Ordnance Survey National Geographic Database and incorporating surveyed revision available at this date.
This map shows the area bounded by 386936 413045, 387036 413045, 387036 413145, 386936 413145, 386936 413045
Reproduction in whole or part is prohibited without the prior permission of Ordnance Survey.
Crown copyright 2022. Supplied by copla ltd trading as UKPlanningMaps.com a licensed Ordnance Survey partner (100054135).
Data licence expires 16 March 2023. Unique plan reference: v1c/768972/1039956



SCALE BAR 1:1250

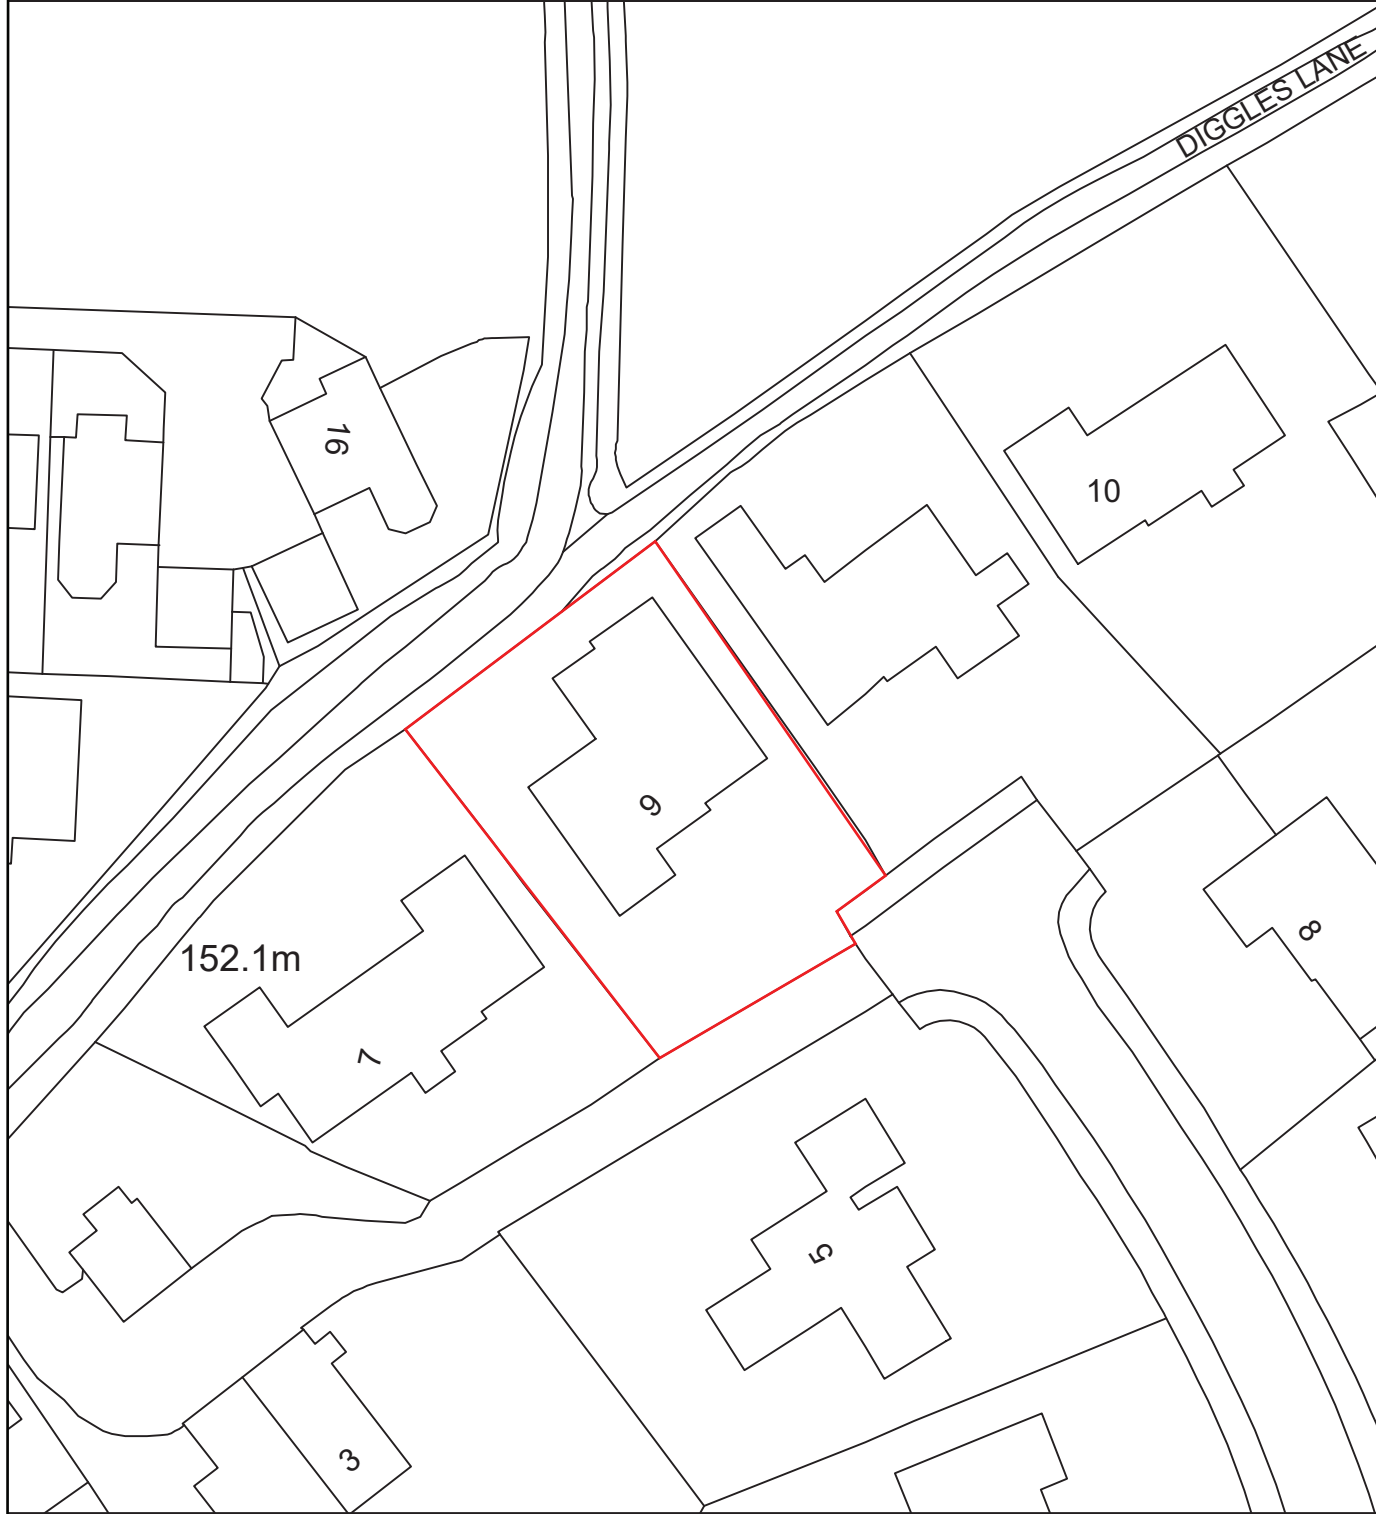

SCALE BAR 1:500

386986



A: Manchester, M1
T: +44 (0)7946639077
E: danish@adfstudios.co.uk

Note: DESIGN INTENT DRAWING ONLY.
ANY CONSTRUCTION MUST COMPLY WITH ALL
APPLICABLE BUILDING REGULATIONS.

ALL DIMENSIONS IN MM.

Rev
Amendment
Date

DRG:
Block Plan
Location Plan

DATE: Jan 2023
SCALE: 1:1250_500
SIZE: A3

DRG STATUS:
Planning

DRAWN: DA
CHECKED: SB
DRG NO: 60-04/07

PROJECT:
Proposed front first floor extension above the garage. Change of use garage to
Living room with front extension. Half white render front facing only and
Extended porch. Demolition of existing conservatory to build new one with an
Extension of 1m.

ADDRESS:
9 Winchester Close, Bamford, OL11 5NE

