


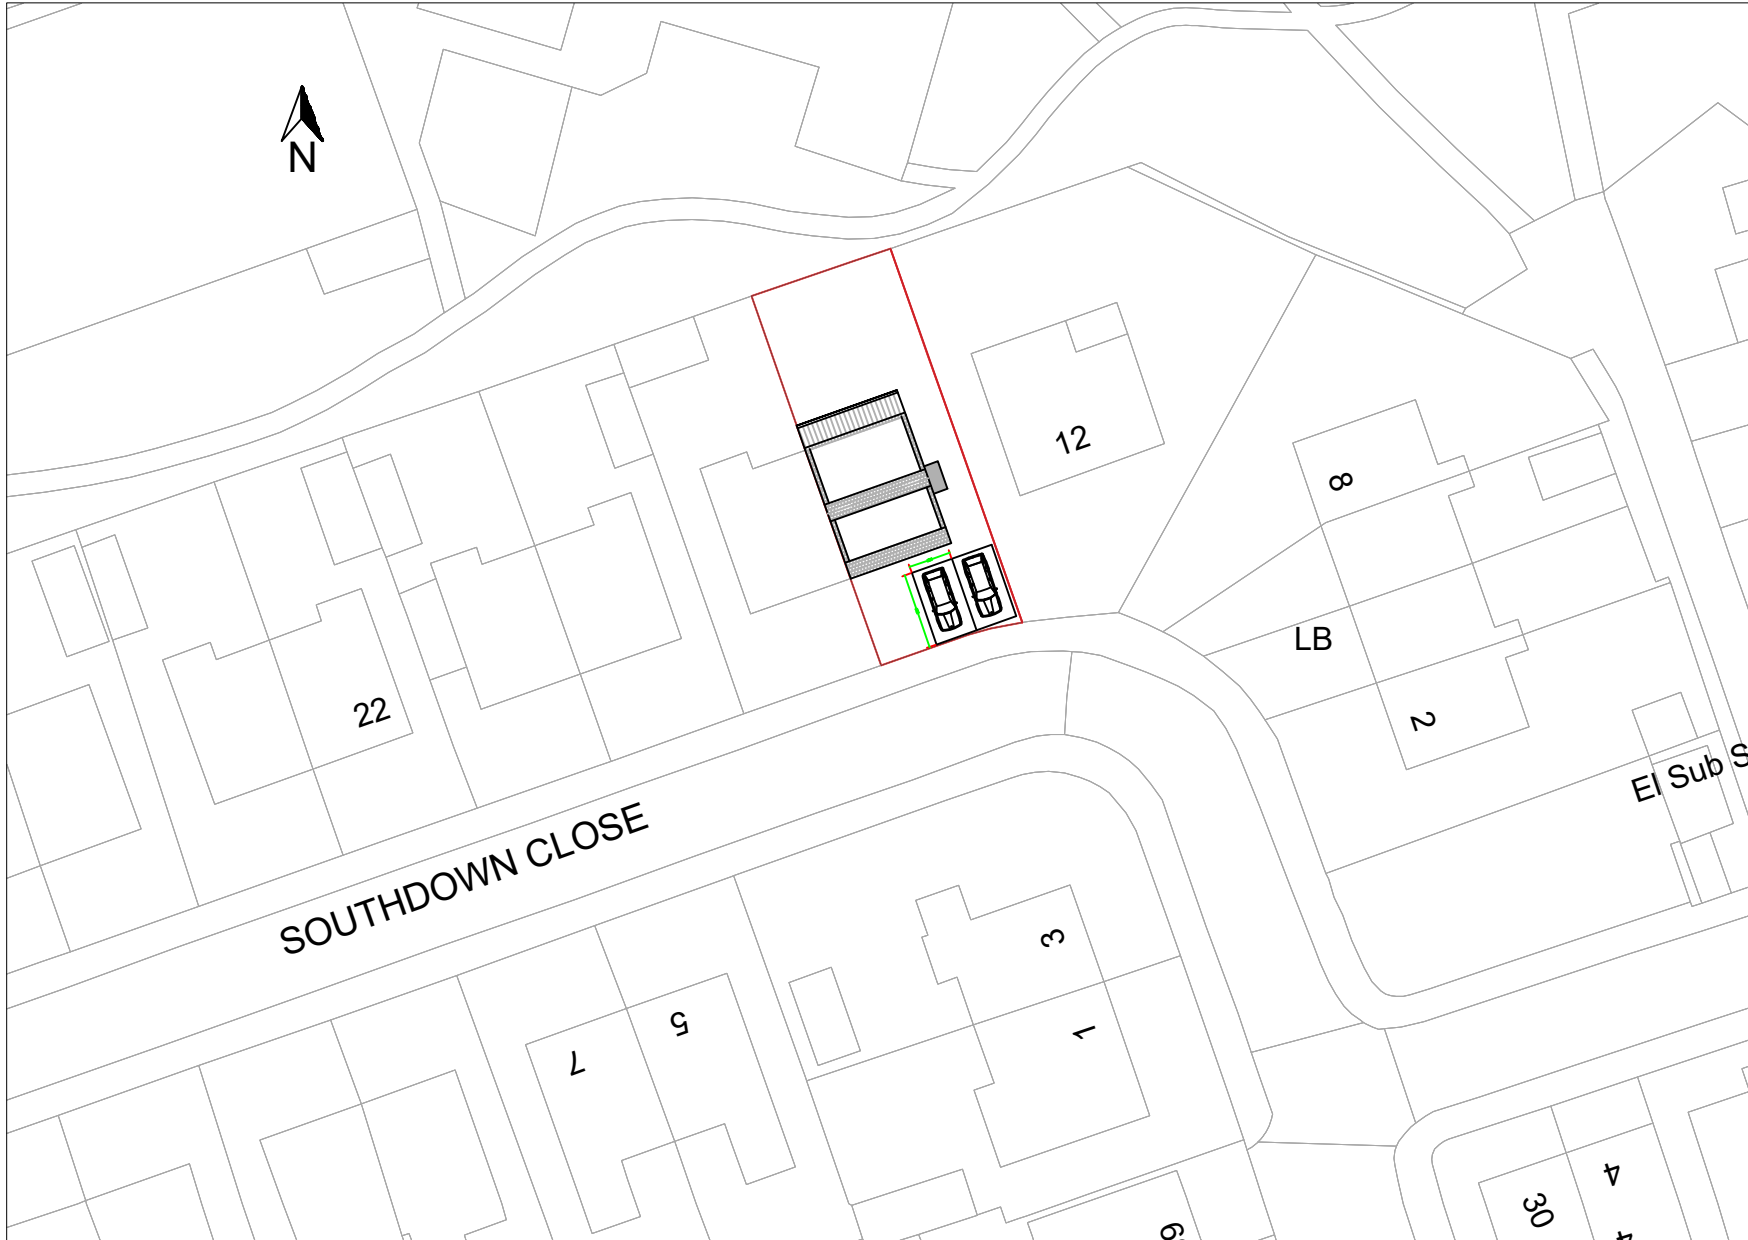

REV	AMENDMENTS	DATE
-----	------------	------



CCC - Tweedale Street, Rochdale OL111HH
T: 01706 645200 - M: 07714 755910
www.castlemere.org.uk - Email: ccdp@castlemere.org.uk

CLIENT
Mr Zishan Khan
14 Southdown Close
Rochdale OL11 4PP

PROJECT
Single storey rear extension &
dormer conversion to create
additional living space

TITLE
Site / Block Plan
Proposed

DRAWN BY: SM	CHECKED BY: HA
DATE: 07/03/2023	SCALE: 1:500 @ A4
PURPOSE OF ISSUE: Planning	DRAWING NO. AM1/01095/PP

THIS DRAWING IS COPYRIGHT & SHALL NOT BE REPRODUCED WITHOUT PERMISSION