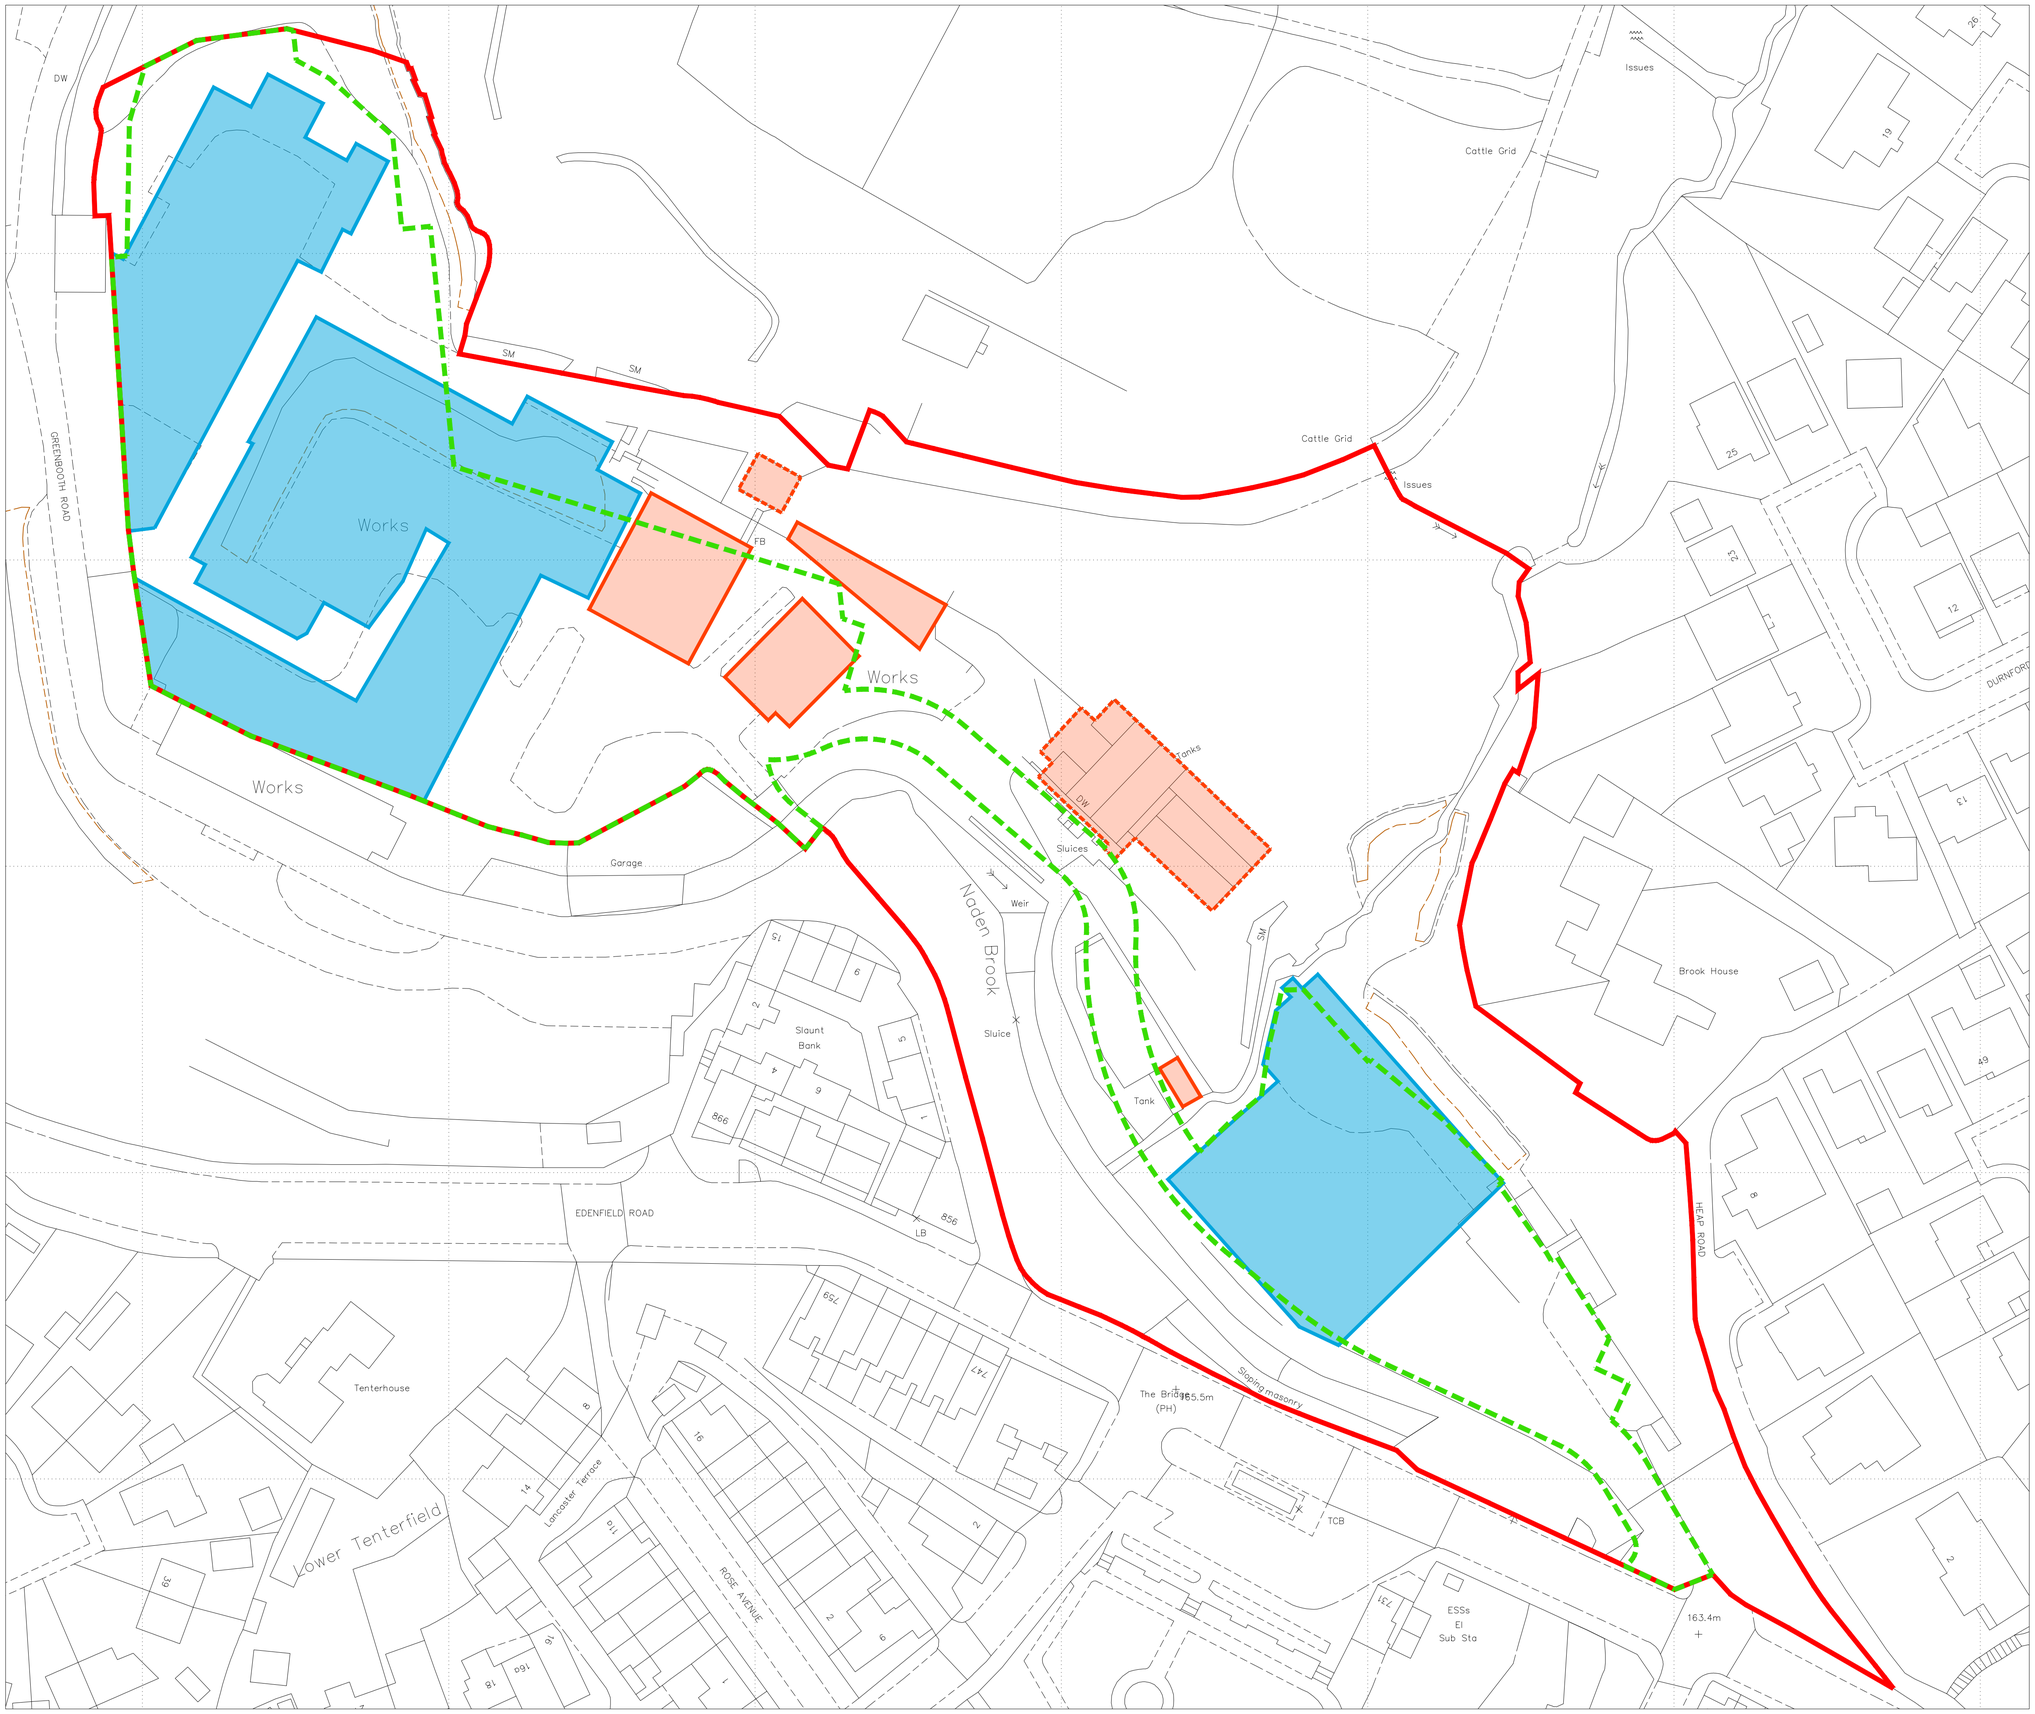


Rev	Date	Comments	By

Stonebond

Stonebond Properties (Manchester)Ltd
Registered Office:
Suite 5, Egerton House
Towers Business Park
Wilmslow Rd
Didsbury, M20 2DX

site:	Edenfield Rd Norden Rochdale
title:	Existing Building Layout
scale: @A1	1:500
drawn by:	SMc
date:	Jun 23
checked:	
drawing no:	SBM-001-EB01
sheet no:	Sheet 1 of 1
revision:	