



AS EXISTING ANNEXE BUILDING - 1:100

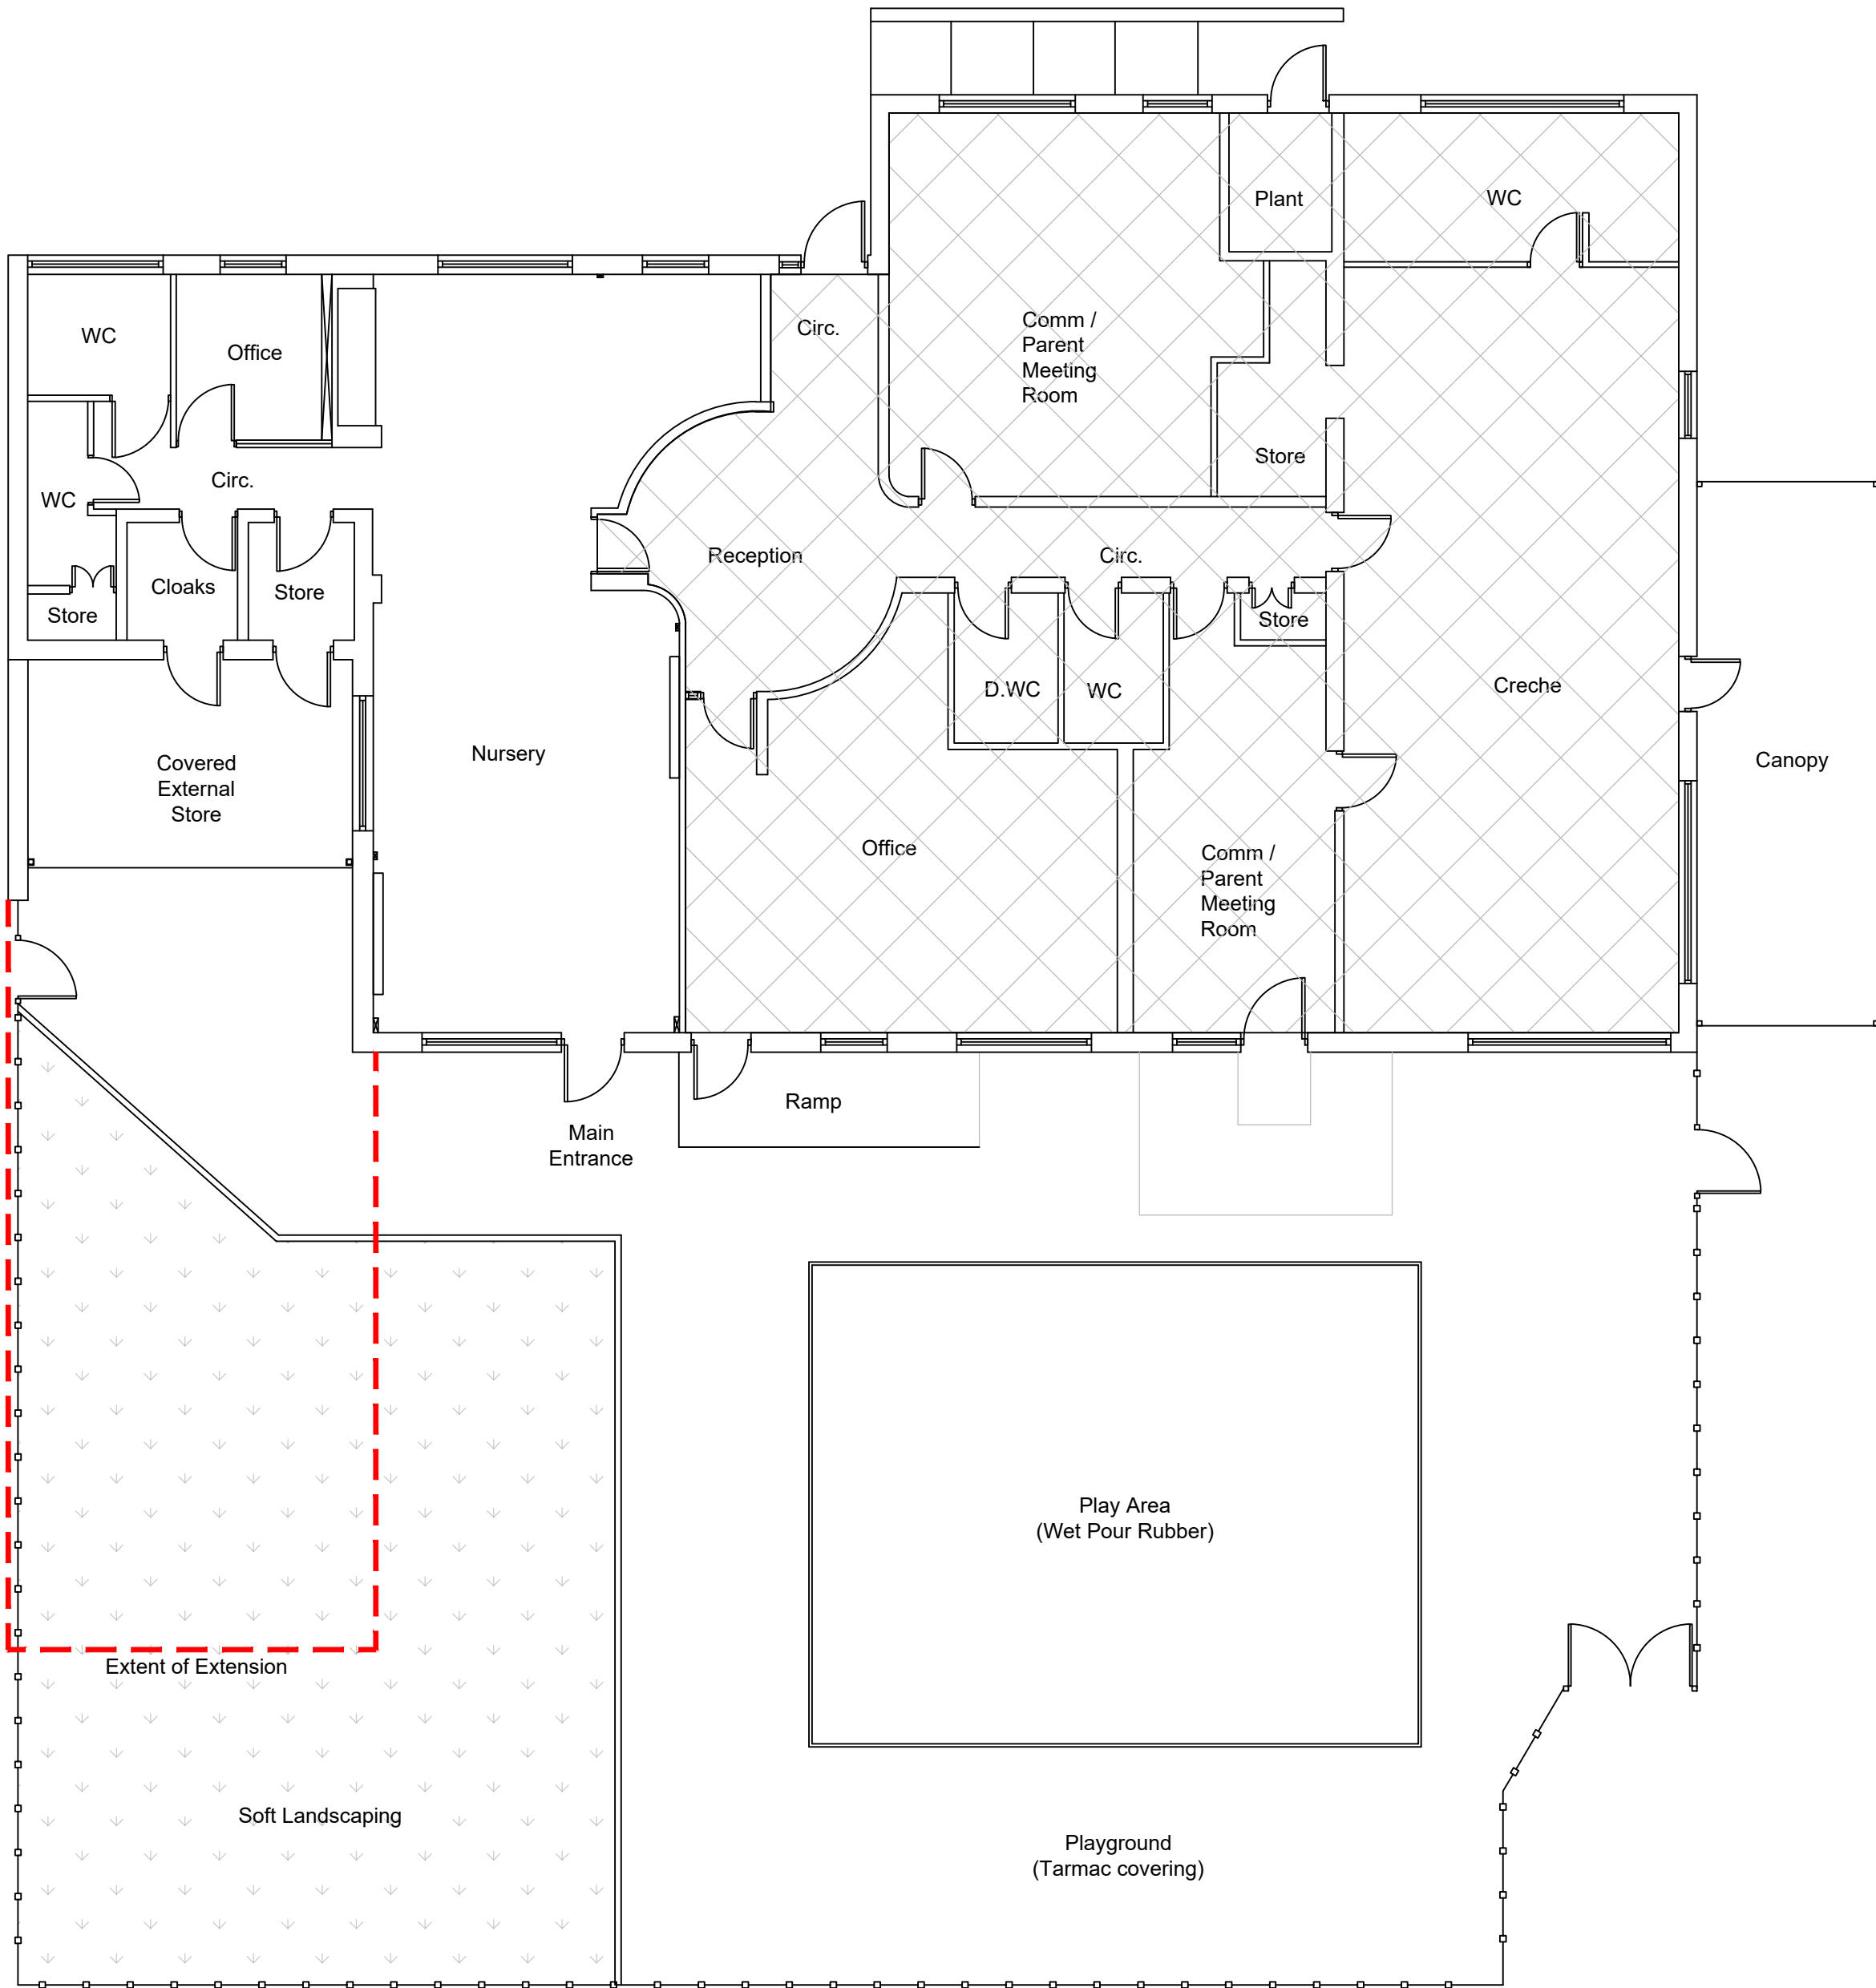

AS PROPOSED ANNEXE BUILDING - NEW S.E.N FACILITY - 1:100

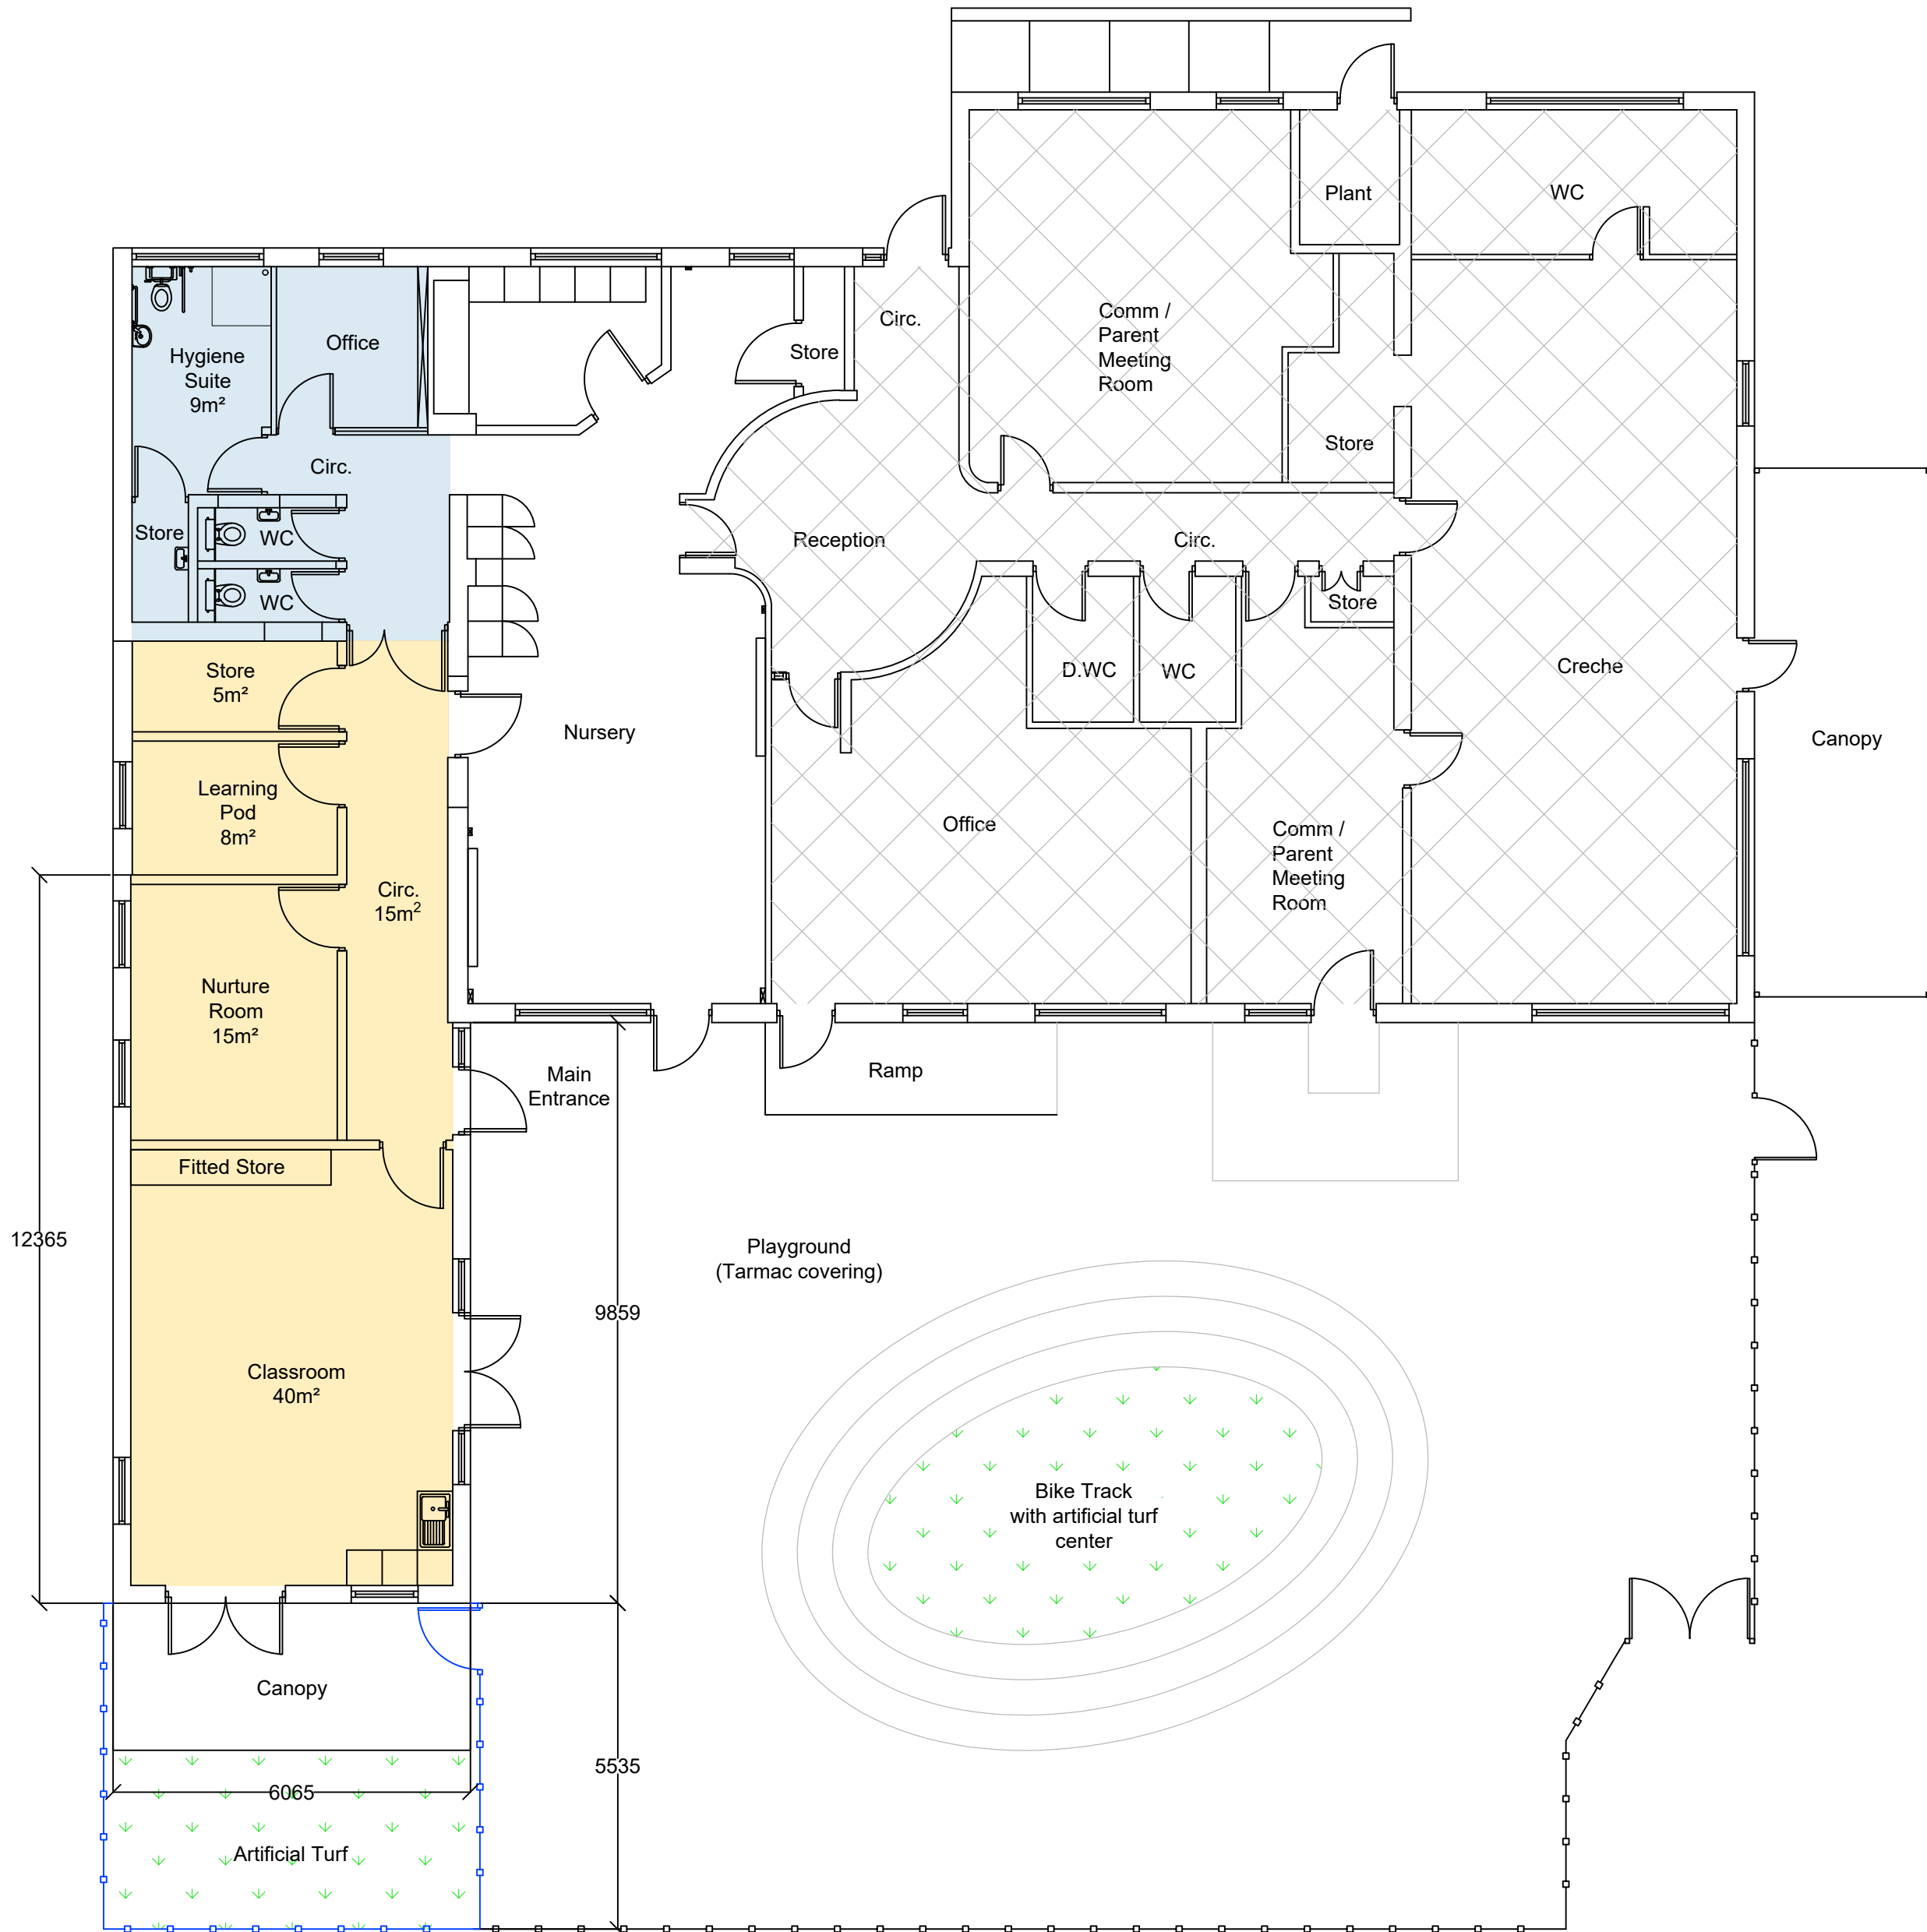

Note:
Contractor is to verify all dimensions and levels on site prior to site works commencement. Under no circumstances are any dimensions or levels to be scaled from this drawing number for the purpose of manufacturing components. Contractor to report any discrepancies to the Designer.

DRAWING KEY

- No works to be undertaken.
- Denotes extent of proposed extension.
- Denotes area of proposed internal remodelling works.
- Denotes area of proposed extension.
- Denotes existing 1500mm high roll top fencing and matching gates - Colour: Green
- Denotes area of proposed artificial turf surfacing.
- Denotes line of proposed 1500mm high roll top fencing and matching gate, to match existing.

REVISION		DESCRIPTION		DATE
--		PLANNING		MAR 24
SCALE	1:50		SIGNATURE	DATE
		DRAWN	JC	MAR 2024
		CHECKED	LK	MAR 2024
ORIGINAL SIZE	A1	APPROVED	MB	MAR 2024
This drawing is copyright and may not be reproduced or made use of unless expressly agreed by M Bradbury Consulting Ltd				
CLIENT				
The Board of Governors Deepish Primary Adademy Derby Street Rochdale OL11 1LT				
PROJECT				
S.E.N Building Redevelopment & Safeguarding Works				
 Bradbury CONSULTING CHARTERED SURVEYORS 59 Wilmslow Road, Handforth, Cheshire, SK9 3EN WEB: www.bradbury-consulting.co.uk TEL: 01625 522 209				
TITLE				
As Existing & Proposed Annexe Building New S.E.N Facility				
JOB NUMBER		2023.036		
DRAWING NUMBER				
2023.036.PL04				