


EXISTING

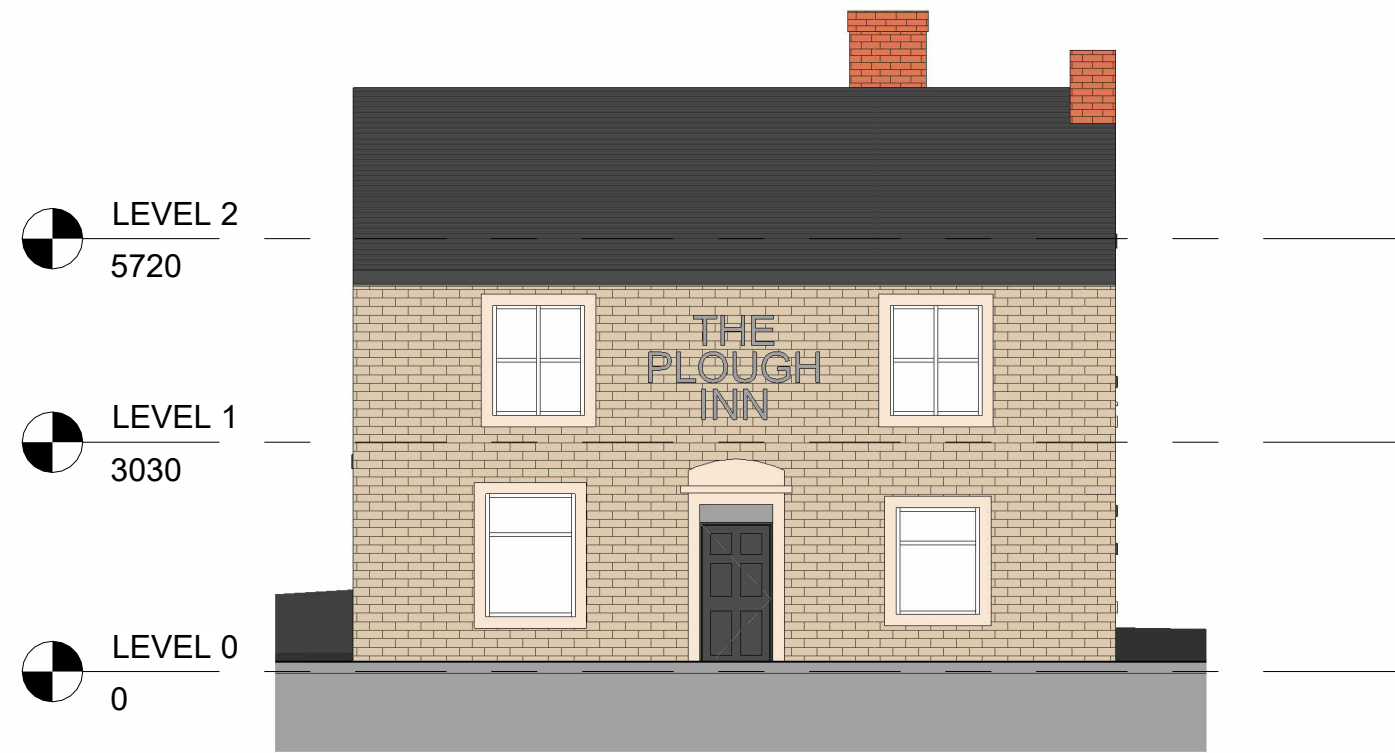

1 Front - Existing
1 : 100



2 Left Side - Existing
1 : 100



3 Rear - Existing
1 : 100




4 Right Side - Existing
1 : 100

PROPOSED



5 Front - Proposed
1 : 100

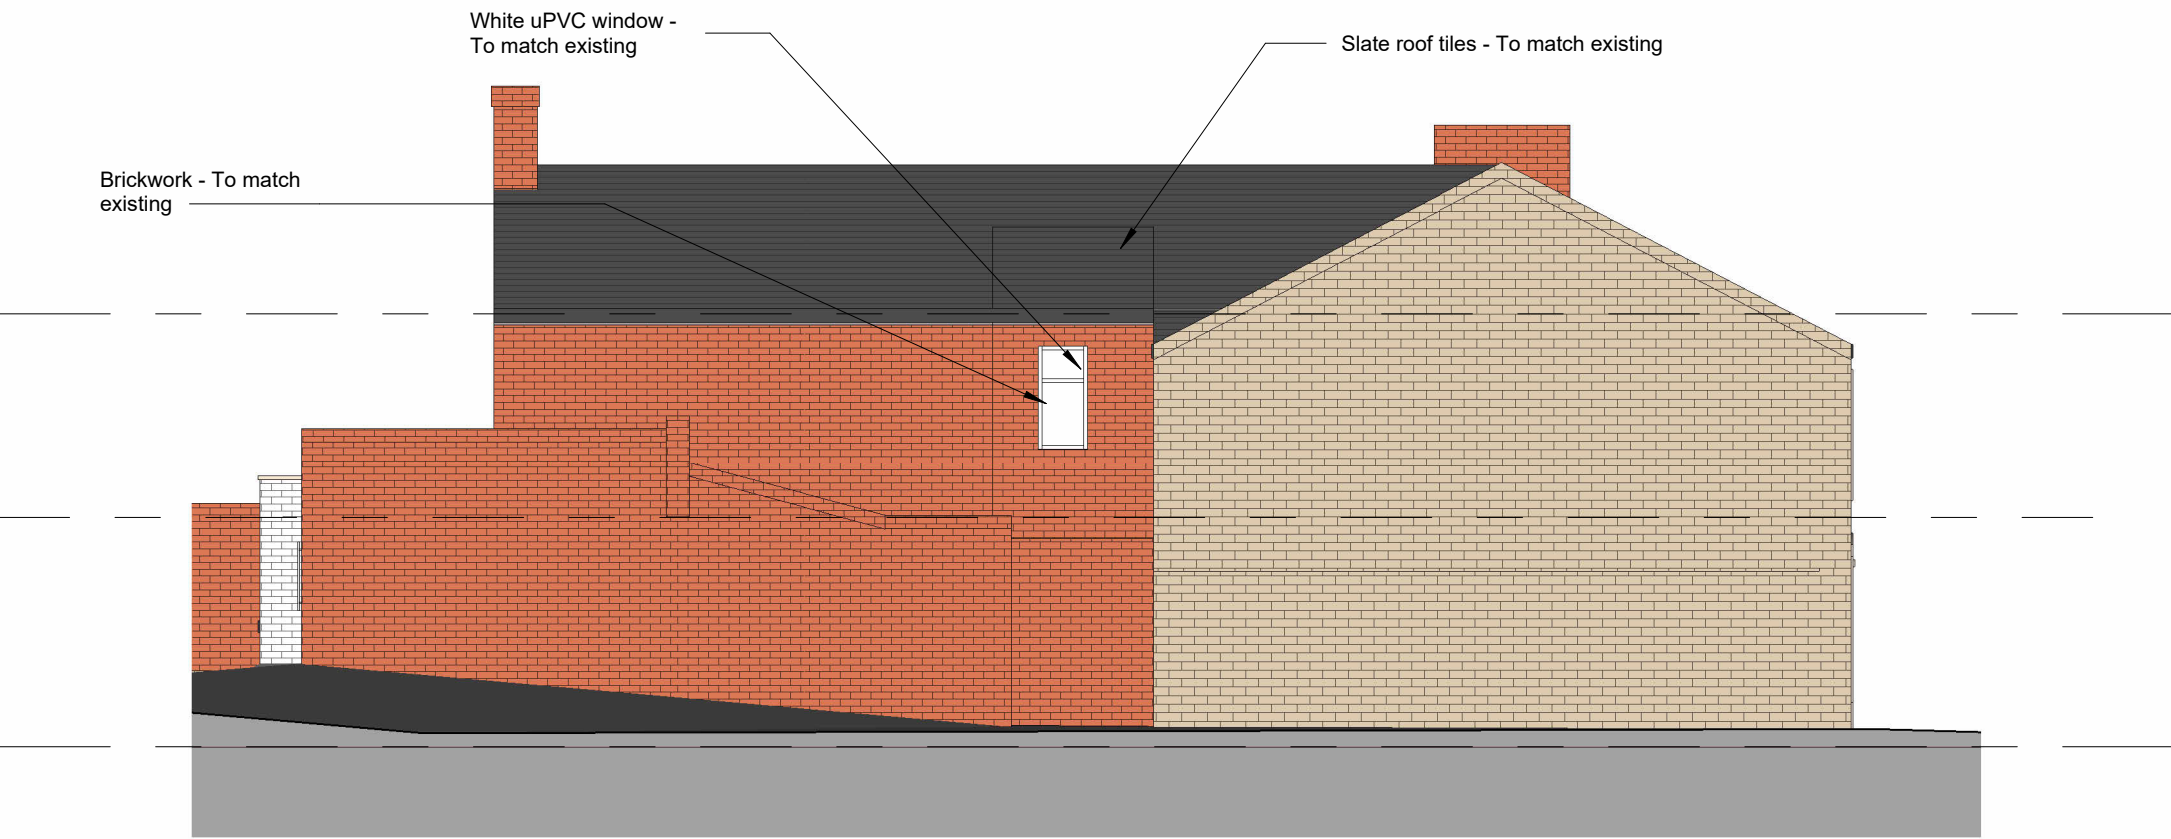

6 Left Side - Proposed
1 : 100



7 Rear - Proposed
1 : 100



8 Right Side - Proposed
1 : 100

1 0 1 2 3 4 5
SCALE 100
1: m

Notes:

© COPYRIGHT : ALL RIGHTS RESERVED.
This drawing and the building works depicted are the copyright of TP and may not be reproduced or amended except by written permission. no liability will be accepted for amendments made by other persons. all dimensions to be checked on site and architect notified of any discrepancies prior to commencement. do not scale.
DRAWING TO BE USED FOR THE STATUS INDICATED ONLY.

5	Planning Comments	TP	14/05/2024
4	Planning comments	TP	21/12/2023
3	Planning Comments	TP	15/12/2023
2	Gate	TP	12/11/2023
1	Planning Consultant Comments	TP	08/11/2023
REV	DESCRIPTION	BY	DATE
STATUS: DESIGN			

14 Wickentree Holt
Norden
Rochdale
OL127PQ
07718789769
Thomasbpindlebury@gmail.com

CLIENT:
Turner

ARCHITECT:

SITE:
The Plough

TITLE:
Existing and Proposed
Elevations

PROJECT NO:	DRAWING NO:	CHECKED:	REVISION:
TP008	005	TP	5