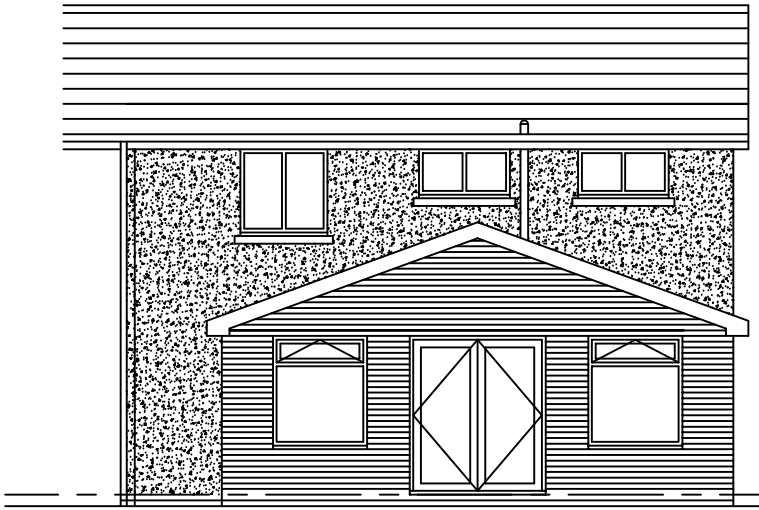

Rear elevation

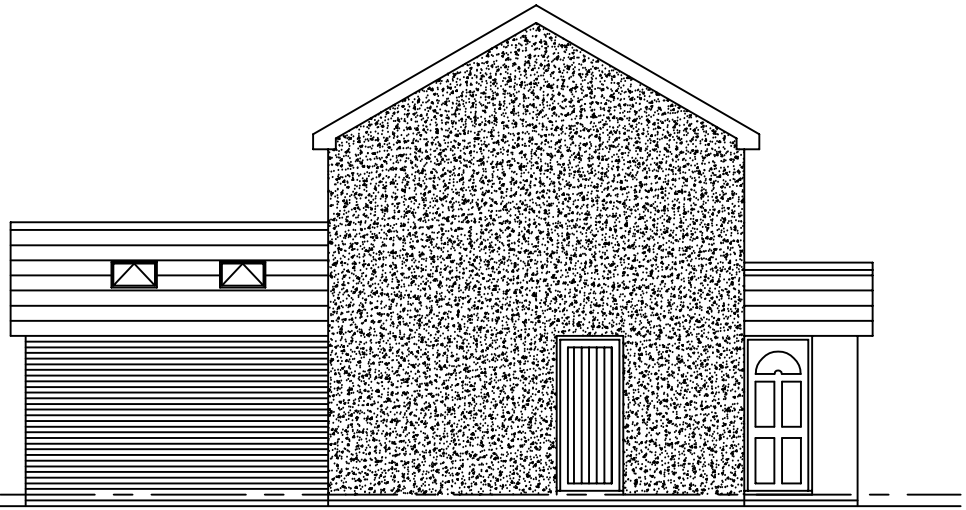

Side elevation

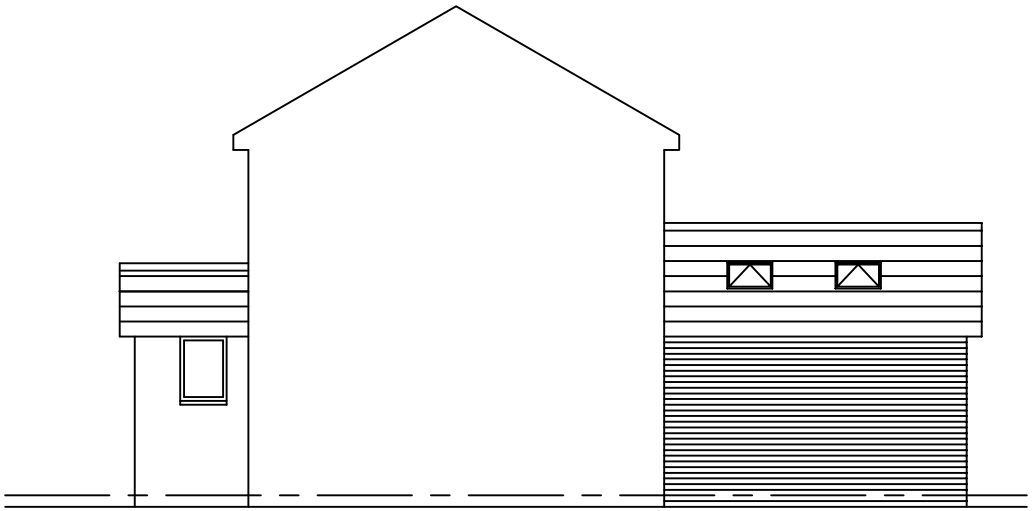

Side elvation from number 3

Rev A Amended as per planners comments 10.01.2021

PROPOSED ELEVATIONS
SCALE 1:100
DWG NO - 03 A