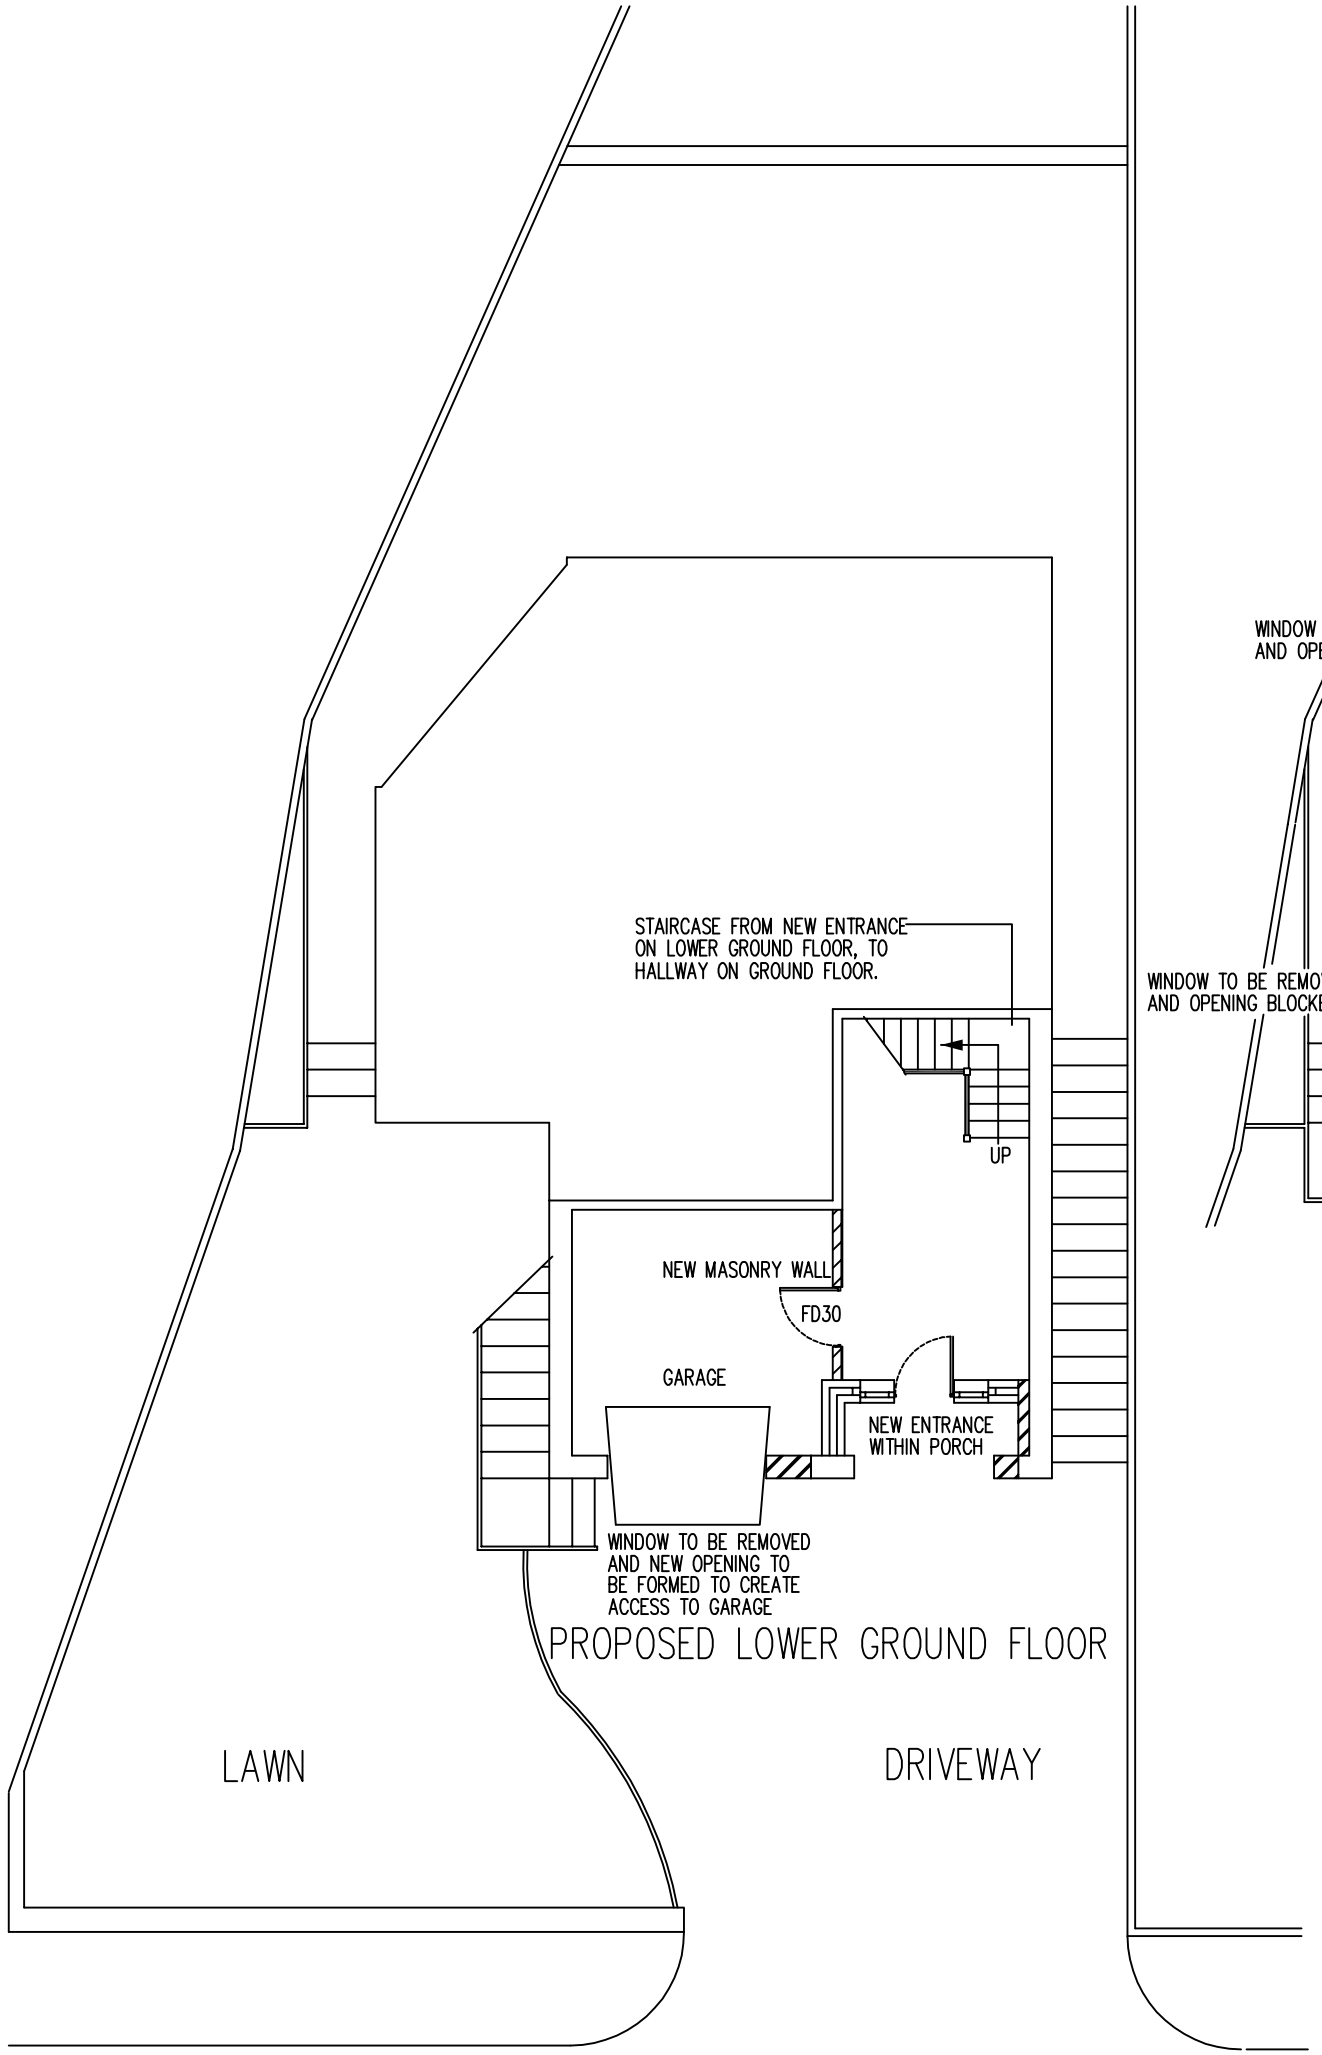

PROPOSED LOWER GROUND FLOOR

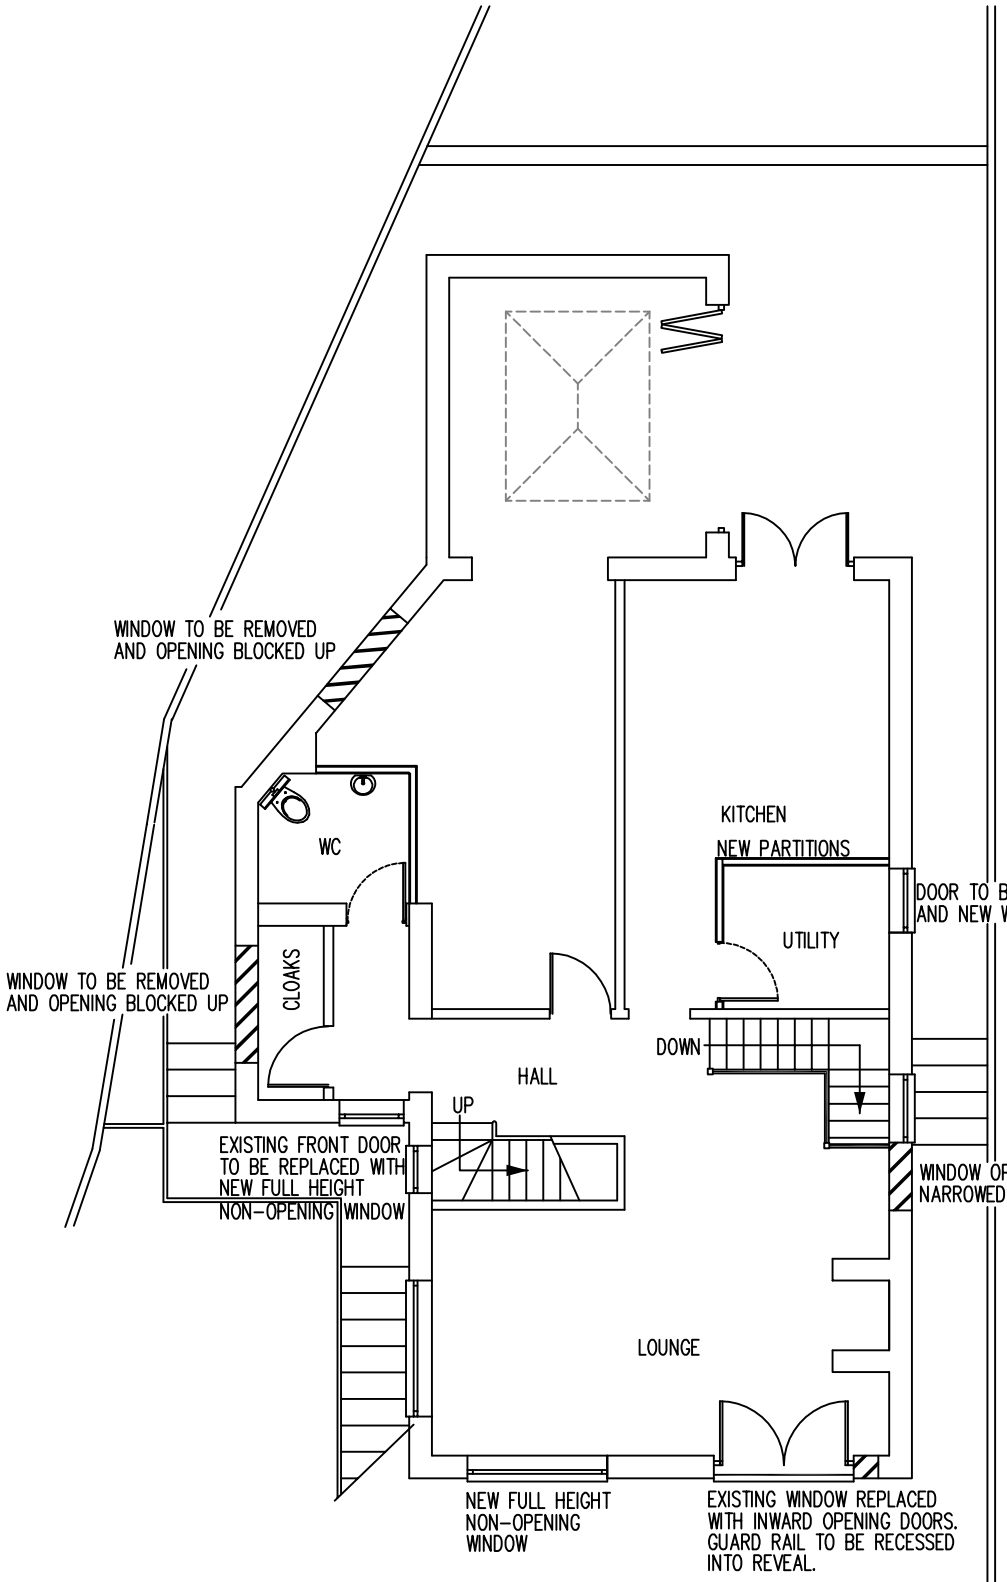

PROPOSED GROUND FLOOR

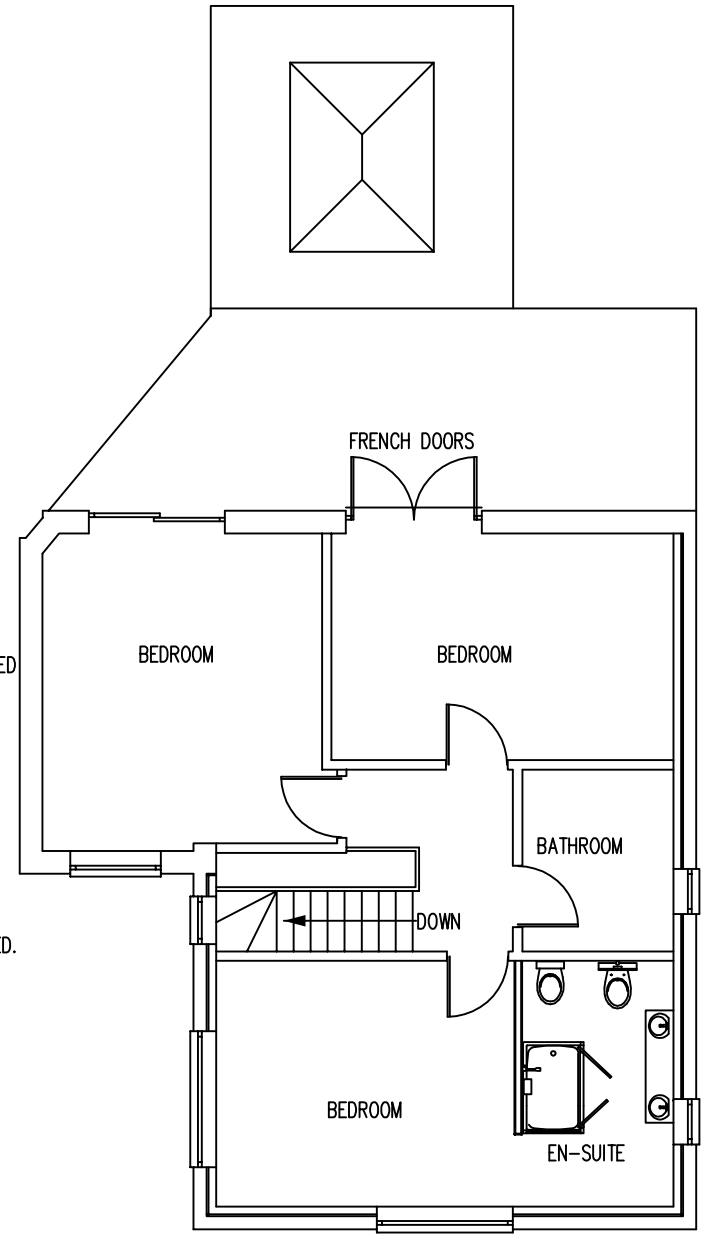

PROPOSED FIRST FLOOR

PROJECT:	EXTERNAL ALTERATIONS TO		
ADDRESS:	141 DEWHIRST ROAD ROCHDALE OL12 9TX		
DRAWING:	03B/PA–PROPOSED		
SCALE	1:100 @ A3	DATE	16:01:2019