




FRONT ELEVATION

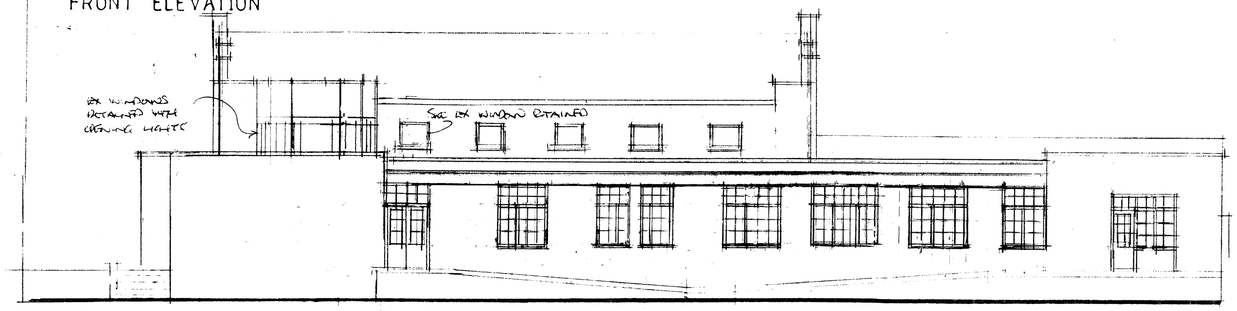


REAR ELEVATION

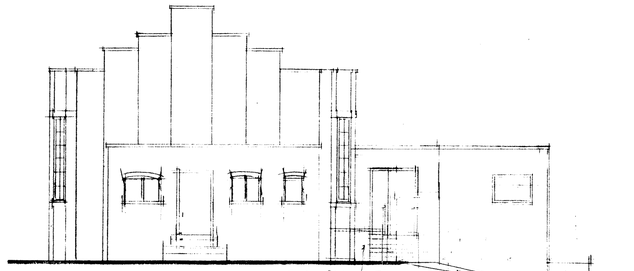


SIDE ELEVATION

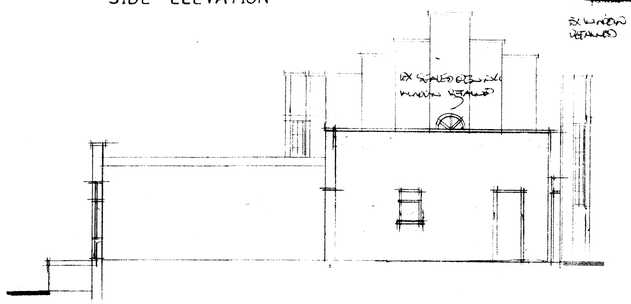


SIDE ELEVATION

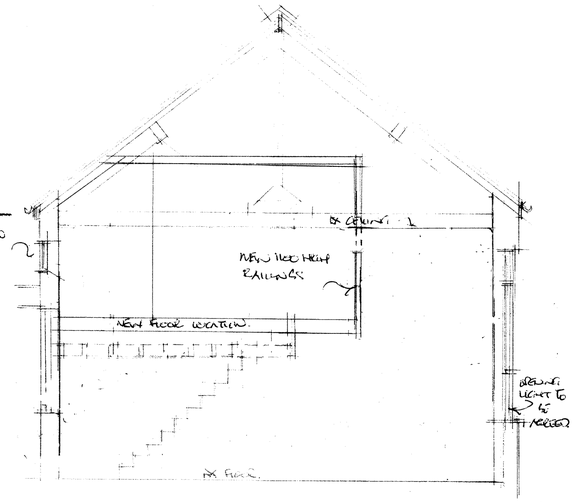

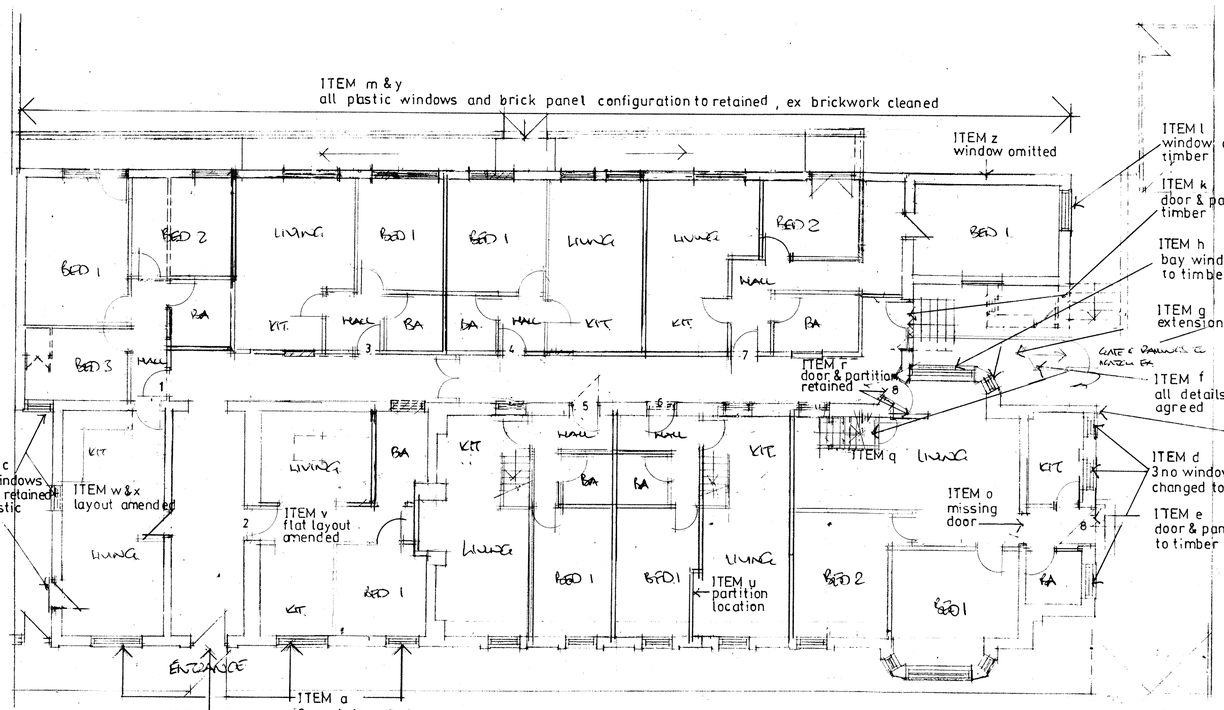

GROUND FLOOR PLAN

ITEM q
correction as original staircase was to be sealed as agreed in planning approvals

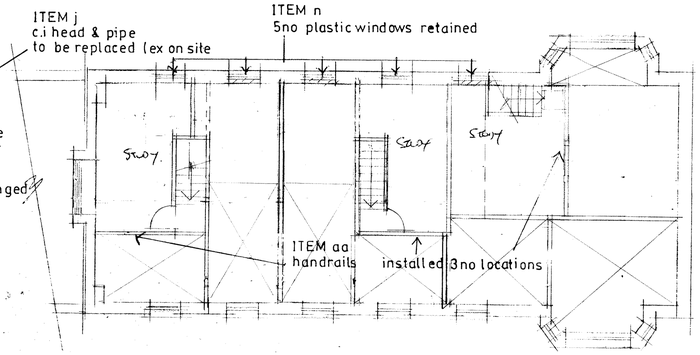

ITEM p & ITEM s
7no areas cross-hatched lower ceilings removed to retained existing height as agreed with previous Conservation Officer

FIRST FLOOR PLAN

ITEM t
where ceiling removed ex coving retained

CLIENT
SILVERDALE DEVELOPMENTS LTD
94 EAST ROAD , LONGSIGHT
MANCHESTER M12 5QA

JOB TITLE
PROPOSED 9no FLATS
MILTON STREET
MIDDLETON M24 5FU

DRG. TITLE
PLANS AND ELEVATIONS AS PROPOSED

HOLBOROW ORMESHER + Limited
architectural & interior design
Station House
Adams Hill
Knutsford
Cheshire WA16 6DN
telephone : 01565 652275
fax : 01565 750501

ISSUE	ORIGINAL	1	2	3	4	5	6	7
REVISION		A						
DATE		25/10						
DRAWN		PAC						
CHECKED								
APPROVED								

SCALE 1:100 @ A1

DRAWING NUMBER 1274/1406 A