
notes:

1. DO NOT SCALE FROM THIS DRAWING - USE FIGURED DIMENSIONS ONLY.
2. TO BE READ IN CONJUNCTION WITH ALL OTHER CONSULTANTS / SPECIALISTS DRAWINGS. REPORT ANY DISCREPANCIES BEFORE AFFECTED WORK COMMENCES.
3. ALL SETTING OUT DIMENSIONS TO BE CHECKED ON SITE BY CONTRACTOR BEFORE WORK COMMENCES.

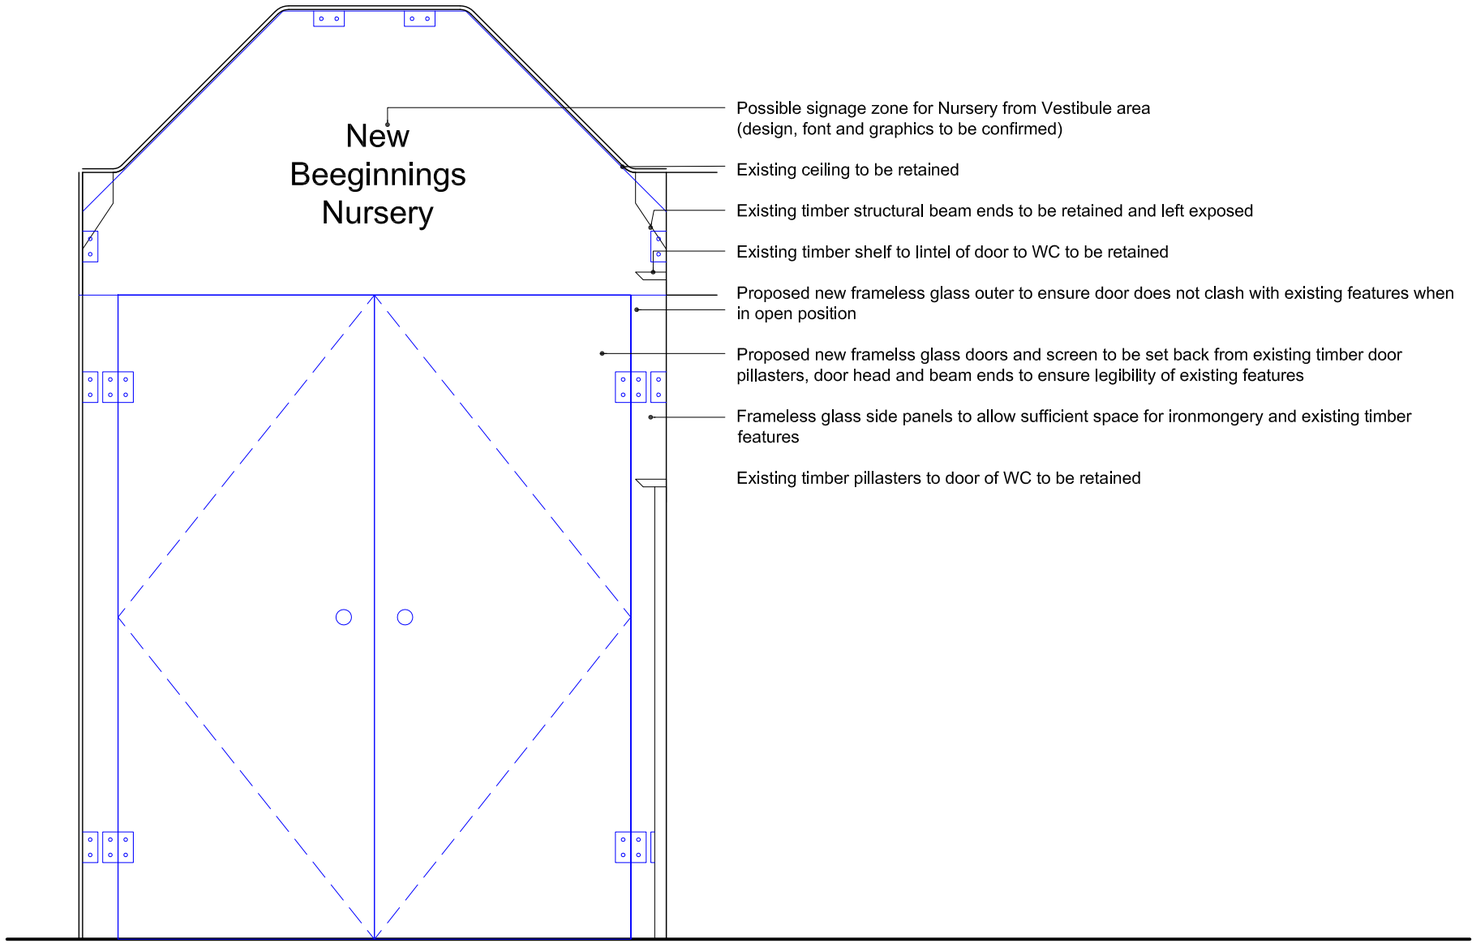

Possible signage zone for Nursery from Vestibule area (design, font and graphics to be confirmed)

Existing ceiling to be retained

Existing timber structural beam ends to be retained and left exposed

Existing timber shelf to lintel of door to WC to be retained

Proposed new frameless glass outer to ensure door does not clash with existing features when in open position

Proposed new framelss glass doors and screen to be set back from existing timber door pillasters, door head and beam ends to ensure legibility of existing features

Frameless glass side panels to allow sufficient space for ironmongery and existing timber features

Existing timber pillasters to door of WC to be retained

Elevation of proposed new glazed doors and screen to WC corridor from Vestibule

0 200 400 600 800 1000

KEY :-

- Existing building
- Proposed new inteventions

REVISIONS	P02	Updated to provide a frameless glass screen in lieu of timber screen.	24/05/22	LM	SG
	P01	First issue for client approval.	21/04/22	LM	SG
			DATE;	DRAWN;	CHECK

CLIENT	Greater Manchester Building Preservation Trust
PROJECT	Long Street Methodist Church and Schools
TITLE	Detail_Glazed screen
NUMBER	20695_P211
REVISION	P02
STATUS	PLANNING
SCALE	1:20@A3
DATE	13/04/2022
DRAWN BY	LM
CHECKED BY	SG

seven.
SEVENARCHITECTURE.CO.UK

Studios at :

Unit 1.3, Waulk Mill, 51 Bengal Street
MANCHESTER, M4 6LN
t : 0161 236 5655

Clarendon House, Victoria Avenue,
HARROGATE, HG1 1DY
t : 01423 709 807

24 Greville Street, **LONDON,**
EC1N 8SS
t : 0203 036 0691