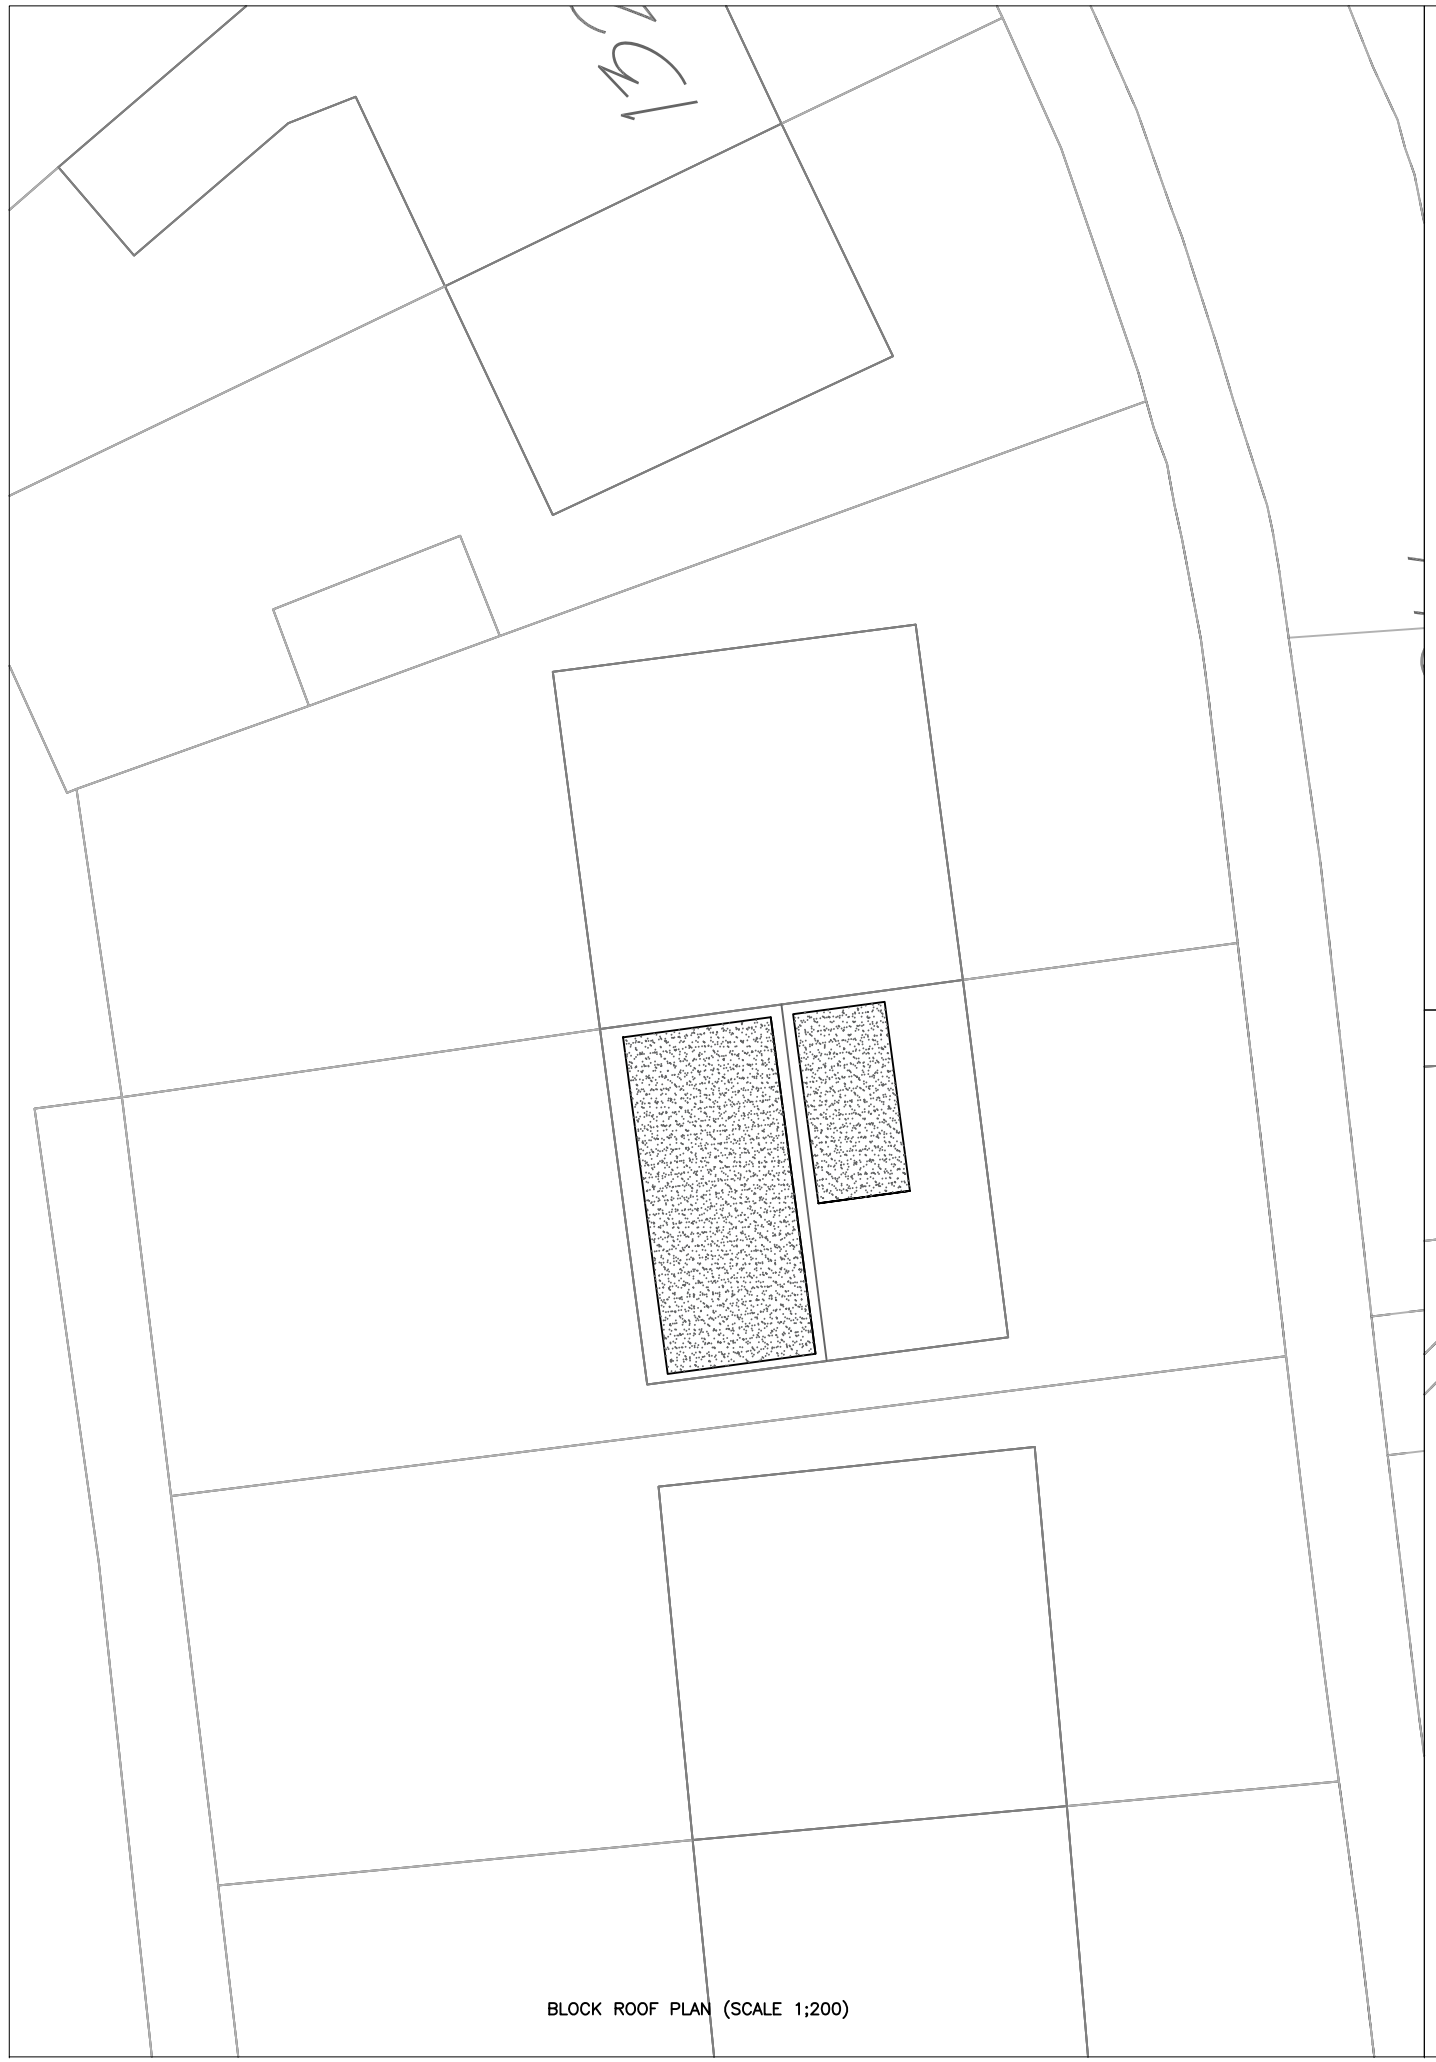

BLOCK ROOF PLAN (SCALE 1;200)



SITE LOCATION PLAN (SCALE 1:1250)



PROPOSED ROOF PLAN (SCALE 1;500)

NOTES

COPYRIGHT:
ALL RIGHTS RESERVED
THIS DRAWING MUST NOT BE REPRODUCED WITHOUT WRITTEN PERMISSION FROM NORDEN QUANTITY SURVEYING AND CONSTRUCTION SERVICES LIMITED.

DO NOT SCALE OFF THIS DRAWING.

ALL DIMENSIONS ARE TO BE CHECKED ON SITE BY THE CONTRACTOR / SUB-CONTRACTOR. ANY DISCREPANCIES ARE TO BE REPORTED TO NORDEN QUANTITY SURVEYING AND CONSTRUCTION SERVICES LIMITED.

THIS DRAWINGS IS FOR PLANNING PERMISSION ONLY

Rev.	Description	Dr'n	Chk	Date
		-	-	-

Contract: 138 MOUNT ROAD, MIDDLETON, M24 1HA

Title: PROPOSED DORMER EXTENSION TO FRONT AND REAR, RENDER ELEVATIONS AND REPLACEMENT DOORS/WINDOWS

Scales: AS SHOWN		Sheet Size: A3	
Drawn: -	Checked: -	Date: 20.10.2020	
Drg. No.: DWG 1 OF 3		Revision: 0	