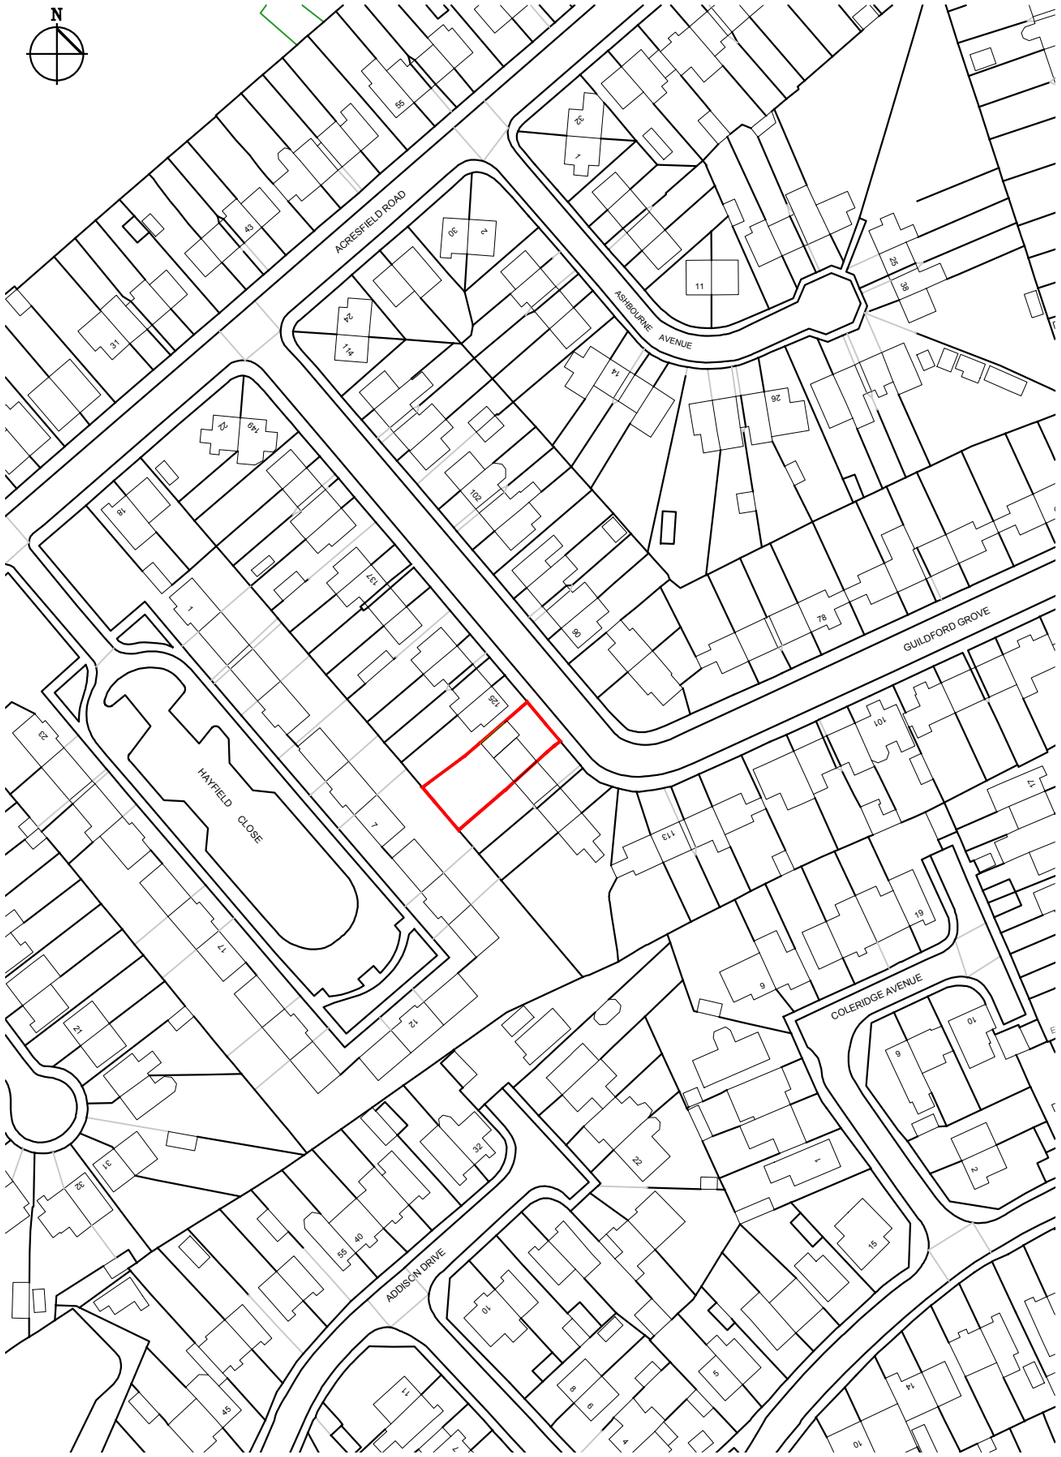

LOCATION PLAN
SCALE: 1:1250 @A3

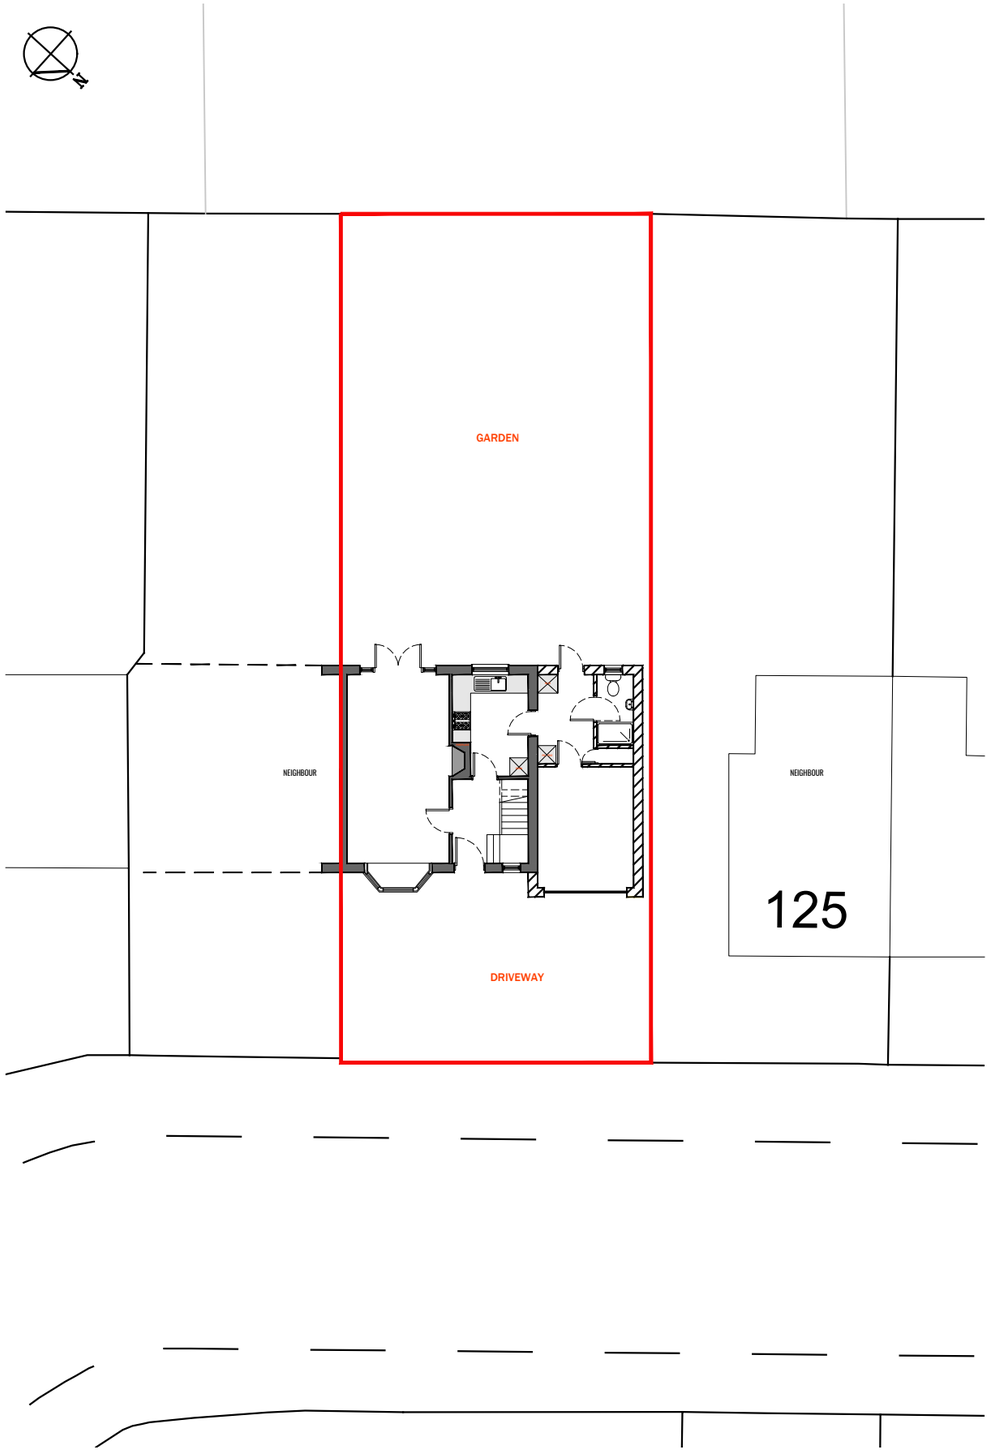

SITE PLAN
SCALE: 1:200 @A3

PROJECT

TWO STOREY SIDE EXTENSION

Kevin Greenhalgh

123 Guildford Grove, Middleton

DATE:	10/01/21
PROJECT NO.	X21-02

REVISION
1
2
3
4
5
6

DRAWING DESCRIPTION:

LOCATION & SITE PLAN

SCALE:	As stated
	A3.1
DRAWN BY:	DA