SCALE WITH CAUTION AS DISTORTION CAN OCCUR 0 1 2 3 4 5 6 7 8 9 10cm

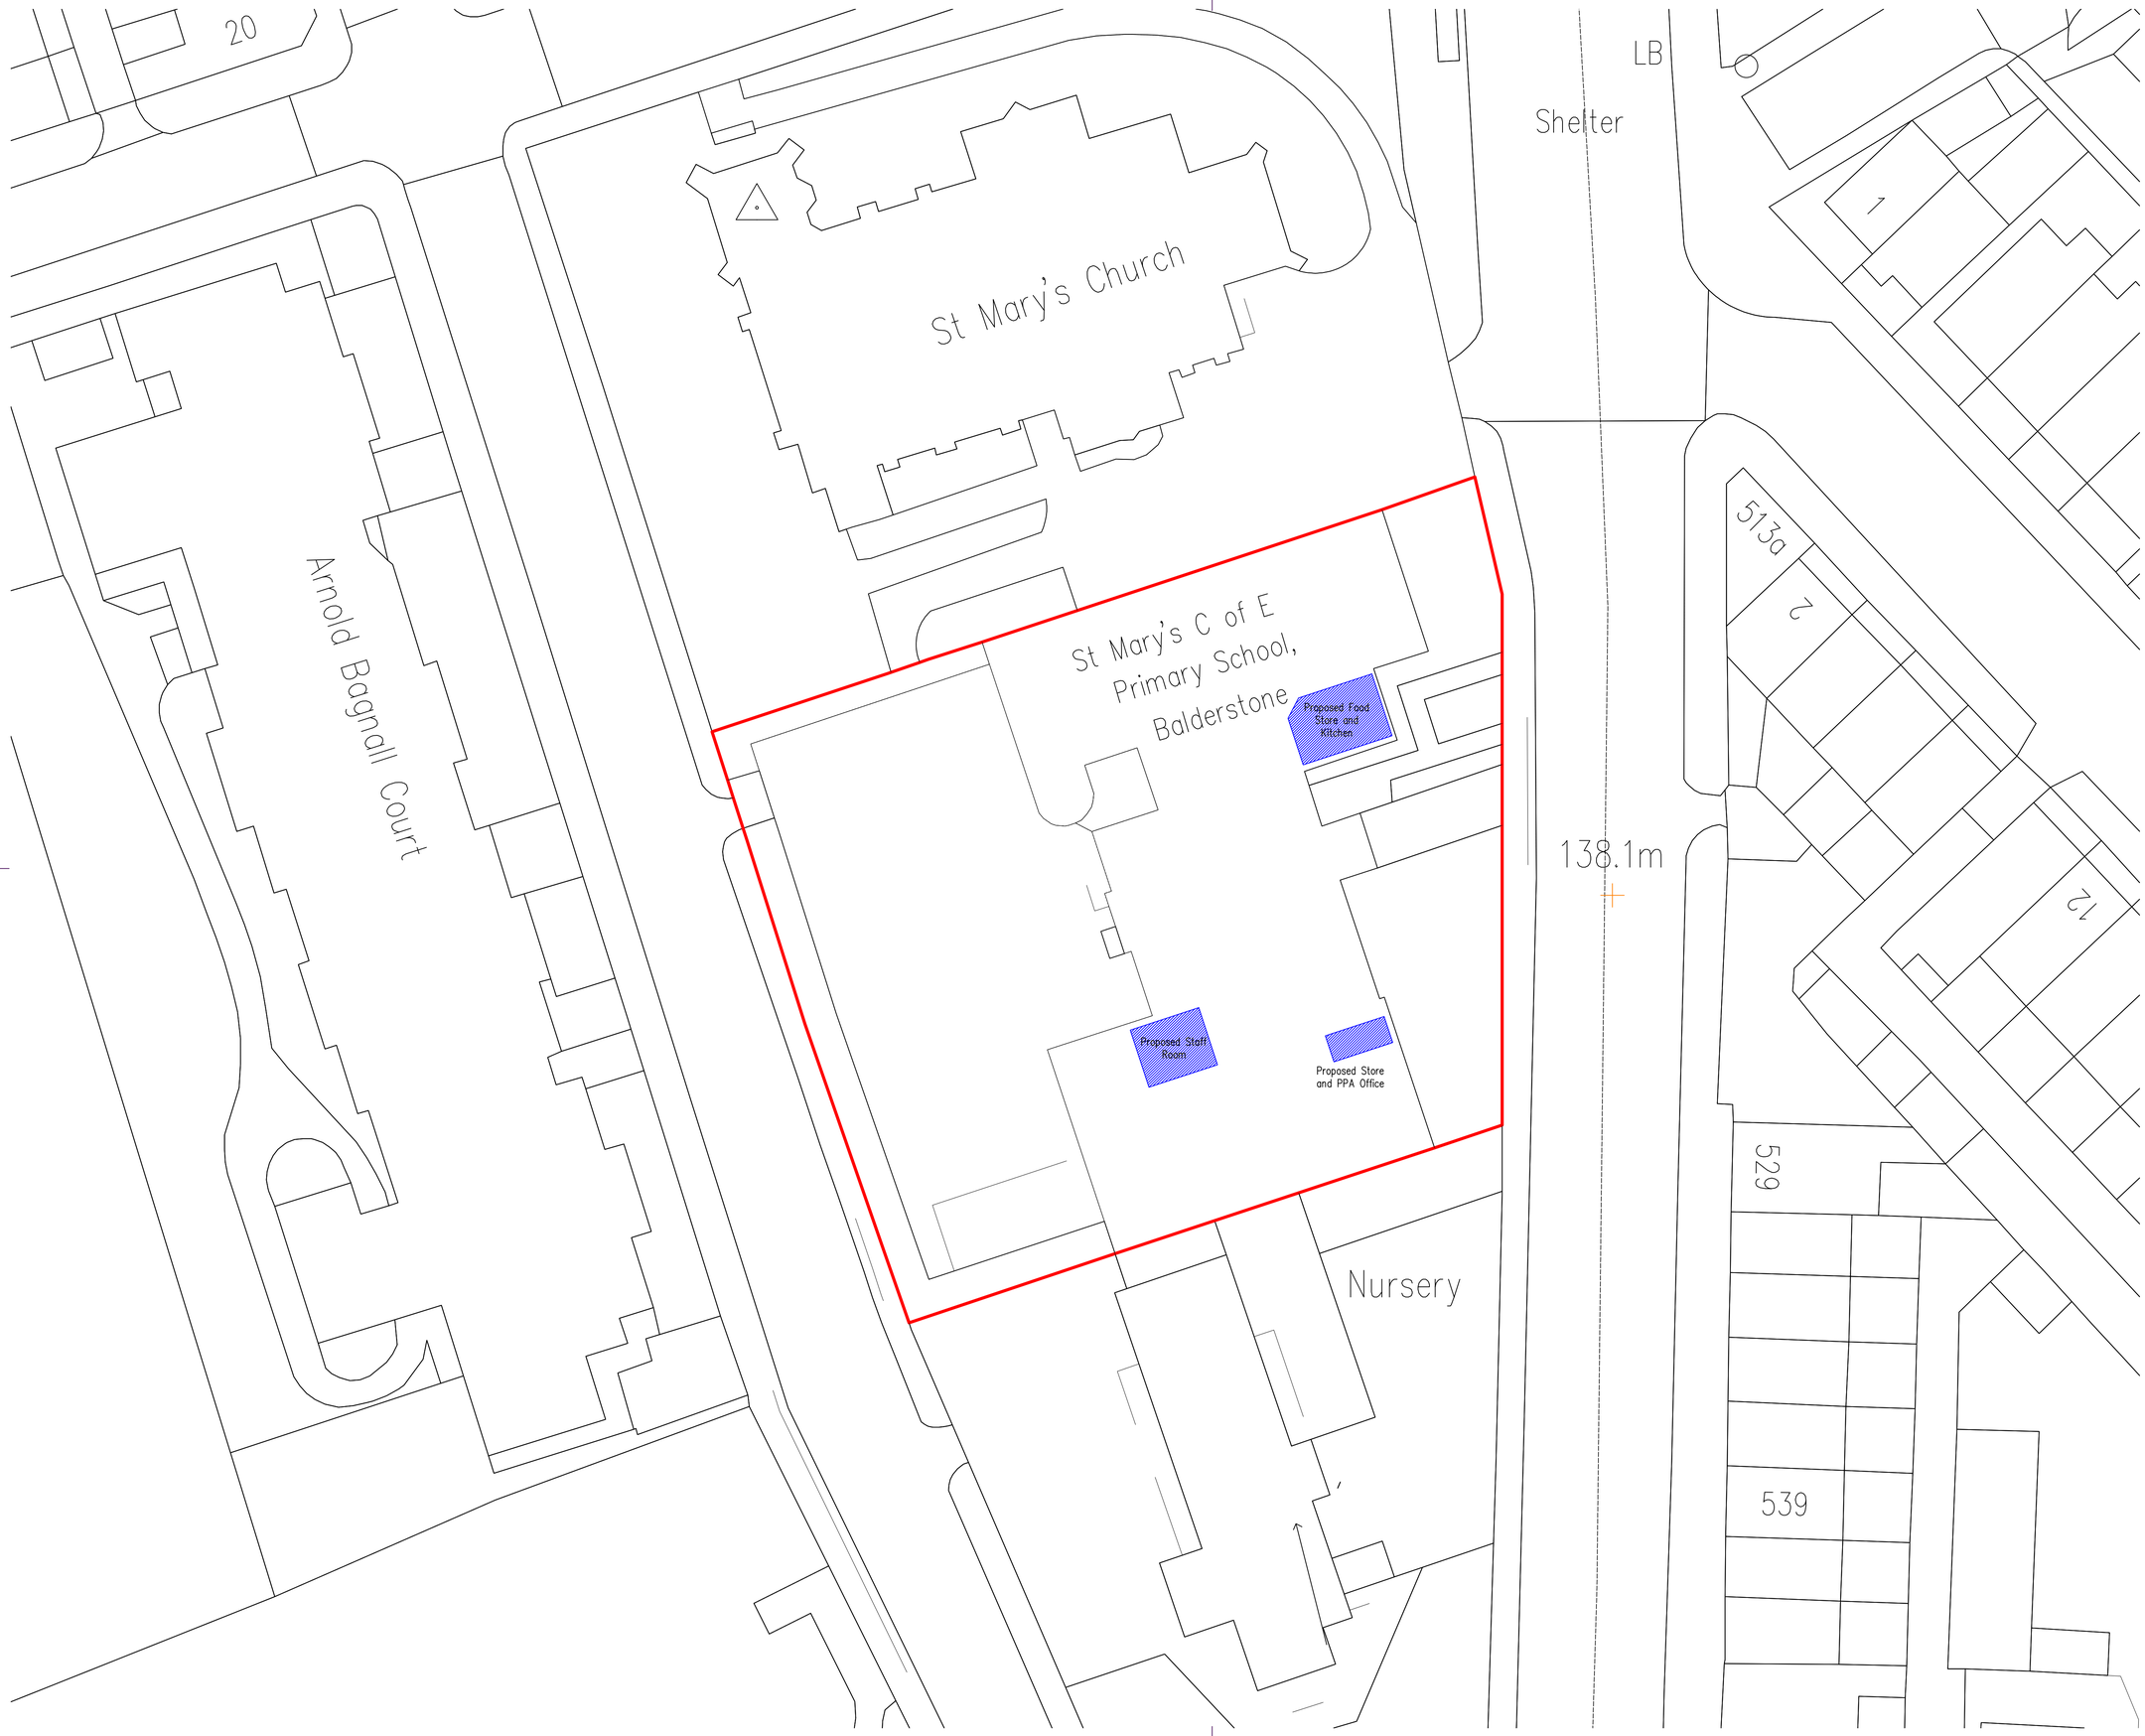

NOTES

1. All dimensions are in millimetres unless noted otherwise.
2. All dimensions must be taken on site and not measured off drawing.
3. All levels refer to metres Above Ordnance Datum (AOD).
4. NOT TO SCALE
5. LAND SLIP AREA CIRCLED
6. All dimensions are in millimetres

Rev	Details of revision	By	Chkd	Date
*	*	*	*	**/**/1*

ROCHDALE BOROUGH COUNCIL

NEIGHBOURHOODS
Director: M. Widdup

HIGHWAYS & PROPERTY
Assistant Director: D. Bowler

Project:
St Mary's CE
Oldham Road, Rochdale
OL11 2HB

Title:
Kitchen & Staff Room
Proposed Block Plan

Drawn:	Checked and Approved:	Safety Audit Check:
FC	JH	*

Scale:	Date:
1:200 at A1	10/12/18

Dwg No.:
A1/2003647/006

SCALE WITH CAUTION AS DISTORTION CAN OCCUR 0 1 2 3 4 5 6 7 8 9 10cm