


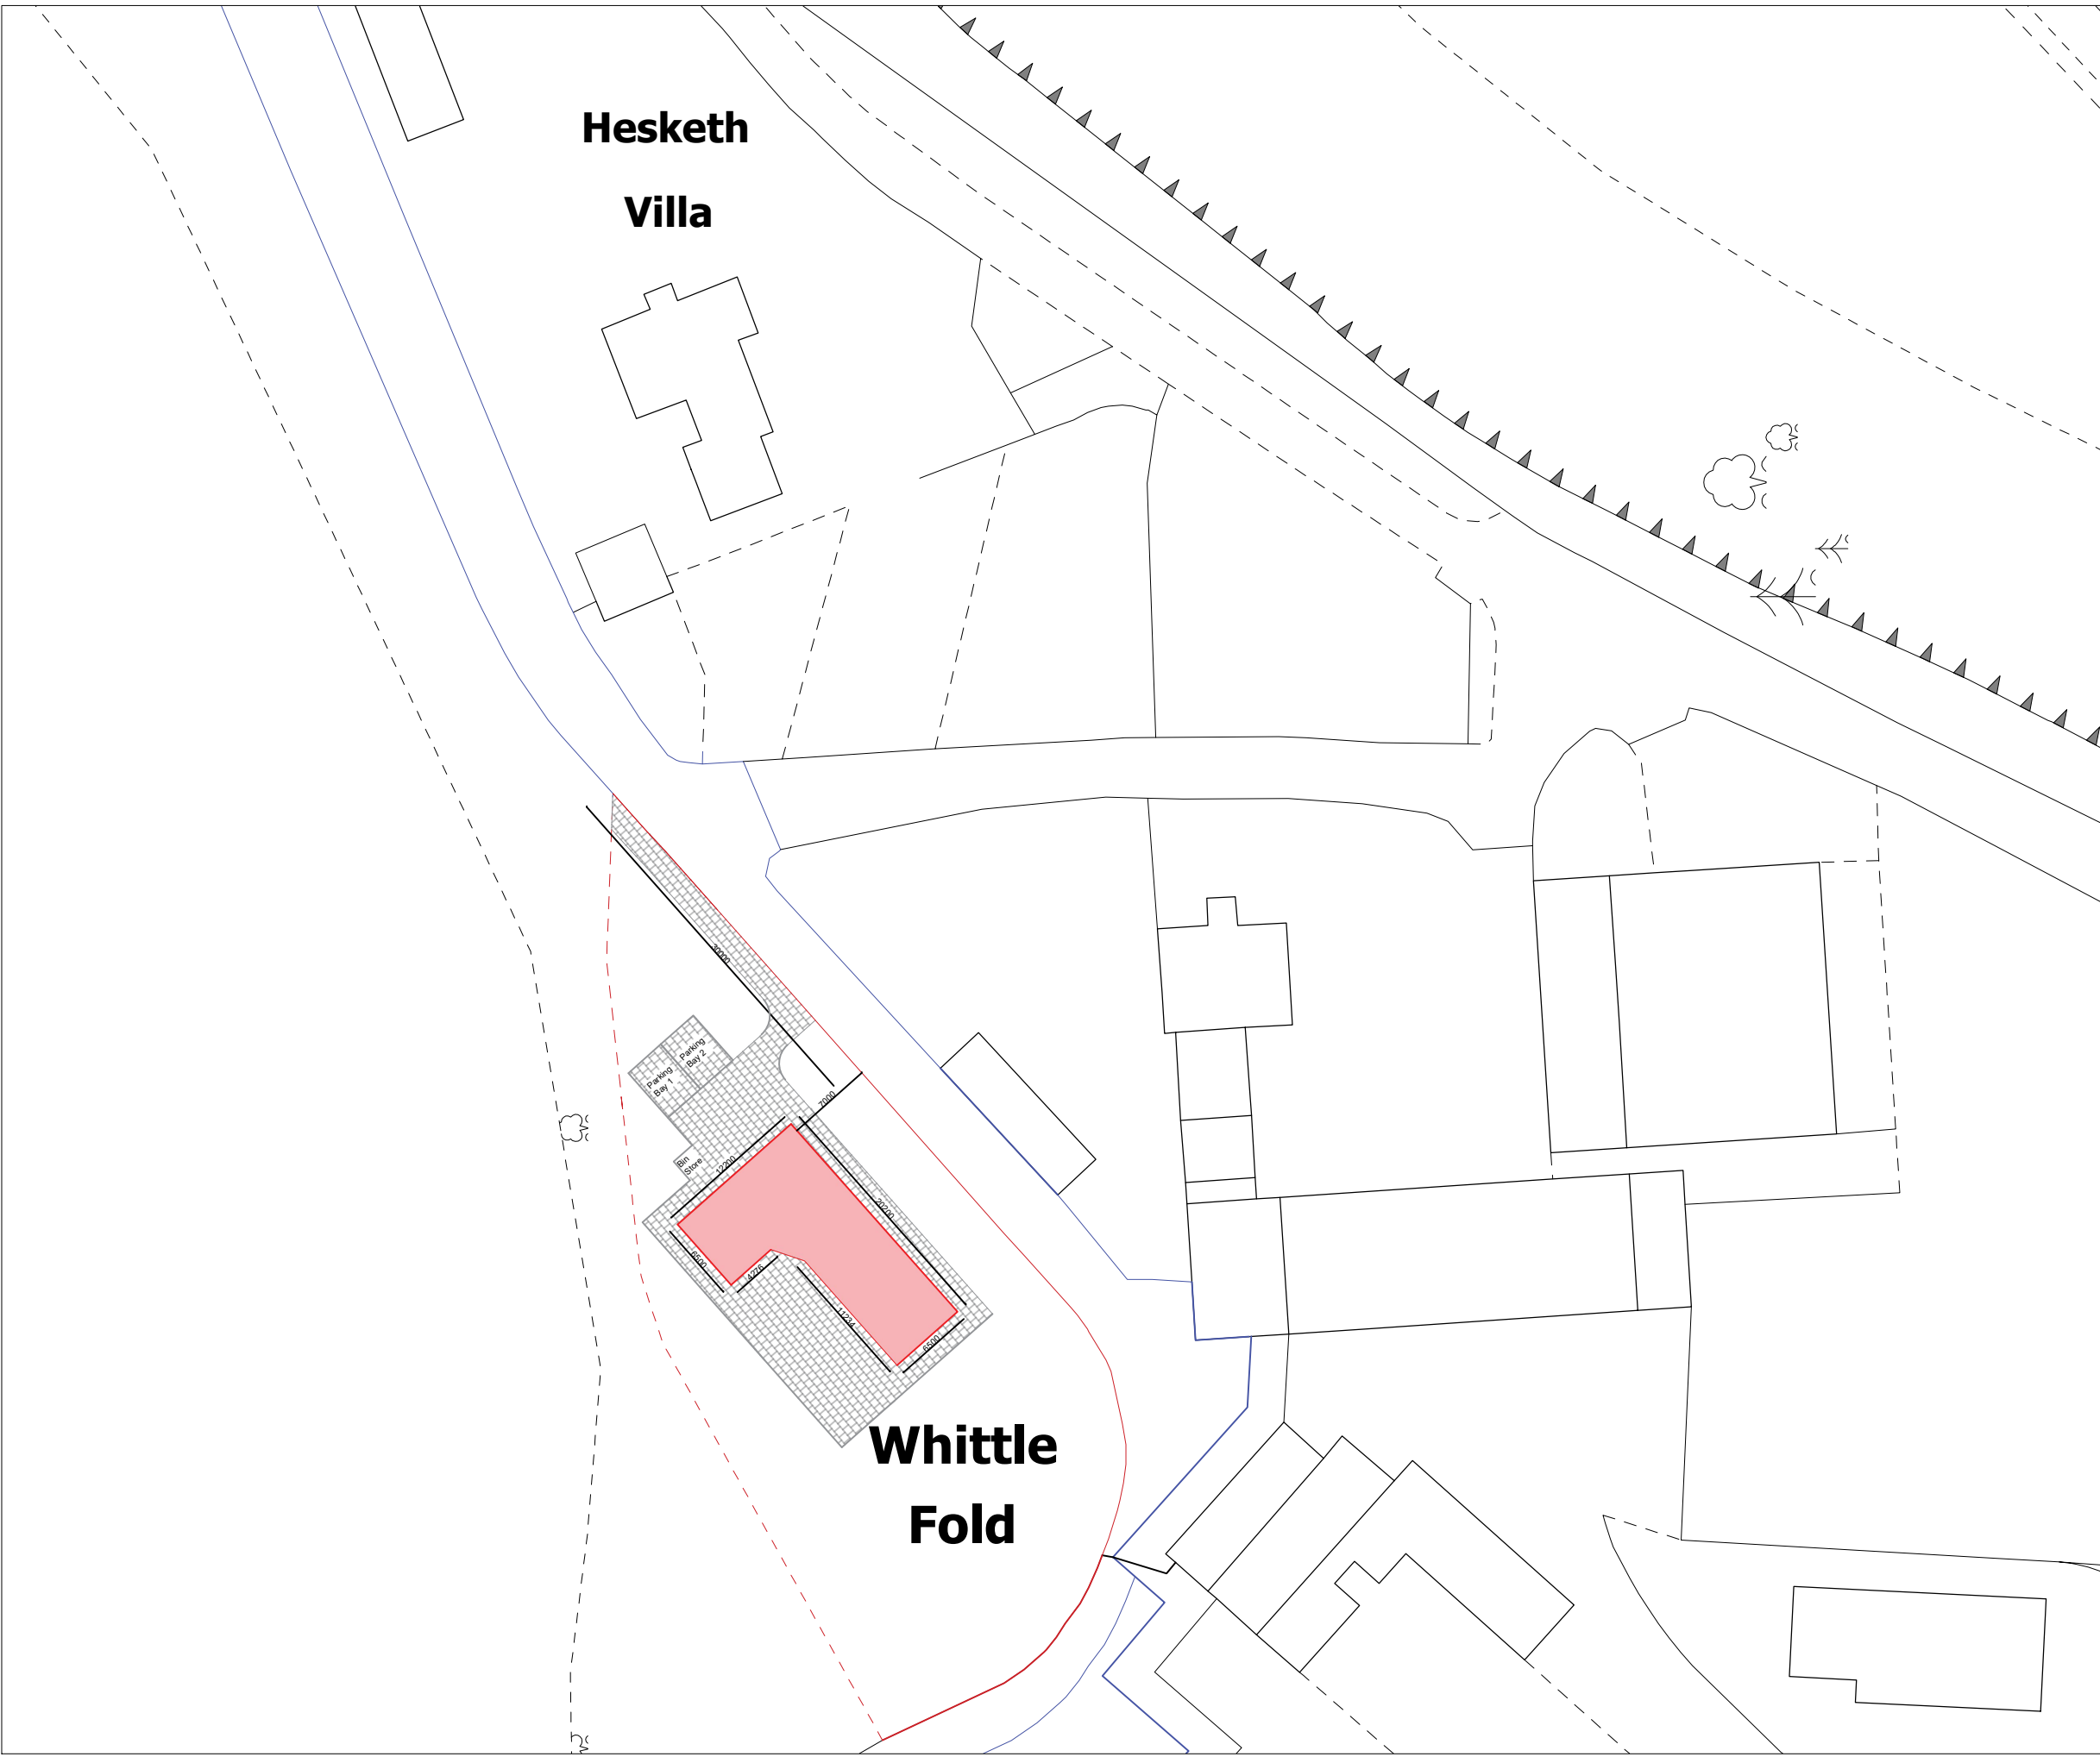

General Notes

03	Proposed Site Plan 001	25/07/24
----	------------------------	----------

Firm Name and Address

Bungalow

Project Name and Address

Whittlefold Farm,
Whittle Lane,
Birch,
Heywood,
OL10 2RD

Project		Sheet
Date	25/07/2024	A3
Scale	1/500	