V 1.4

SITE LOCATION



Reproduced by permission of Ordnance Survey on behalf of the Controller of Her Majesty's Stationery Office
All rights reserved. © Crown Copyright licence no. 100022432

SITE AREA PLAN

SCALE 1:50,000

0 400 800 1200 1600 2000m

SCALE 1:50000




SITE PHOTOGRAPH

N

SITE LOCATION

SITE ACCESS ROUTE

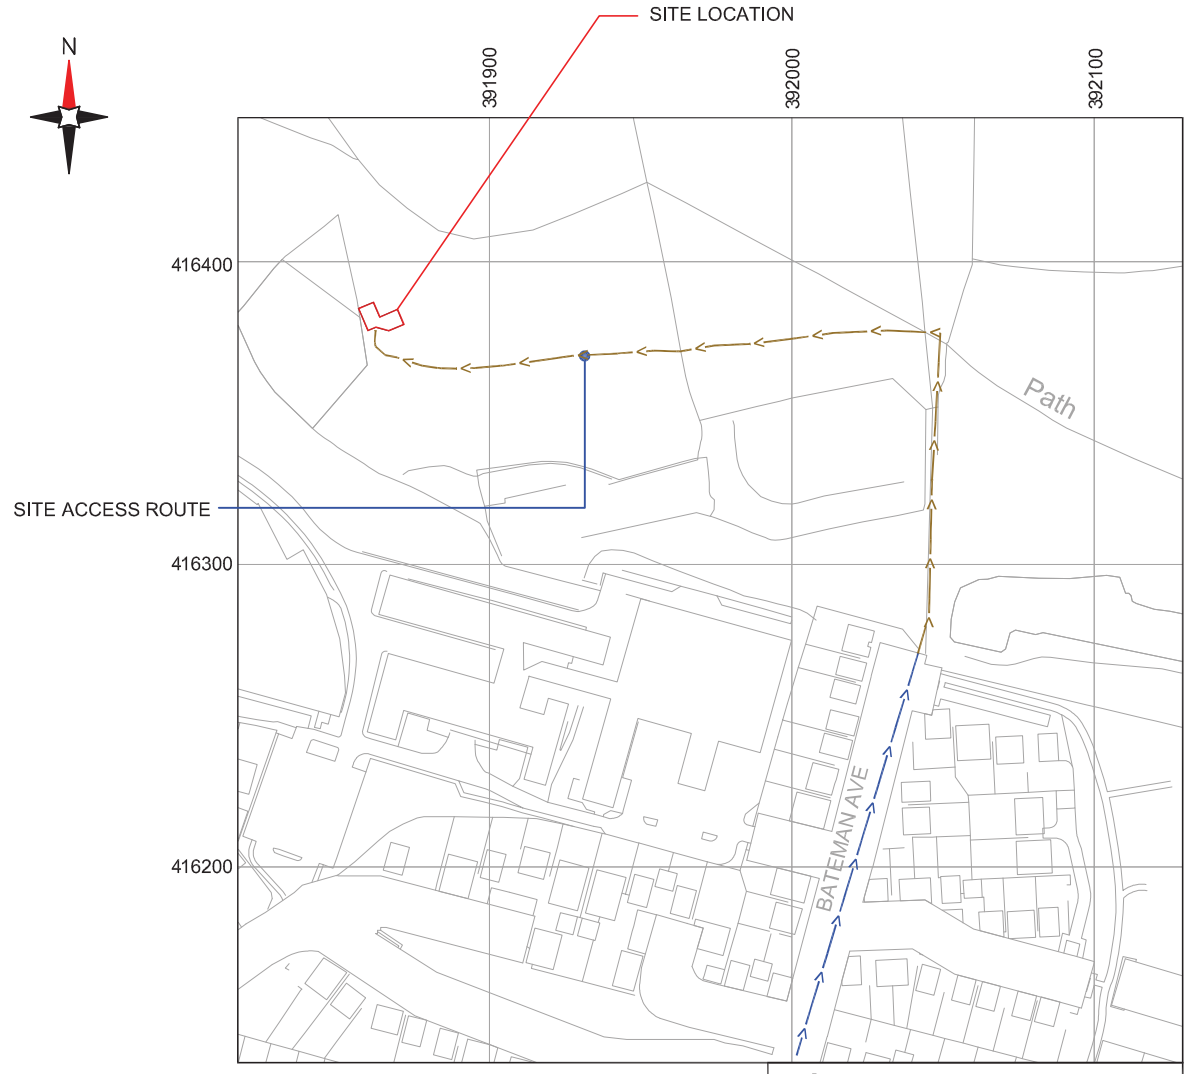

Reproduced by permission of Ordnance Survey on behalf of the Controller of Her Majesty's Stationery Office
All rights reserved. © Crown Copyright licence no. 100022432

NGR E: 391863N: 416378

SITE LOCATION PLAN

SCALE 1:1250

0 10 20 30 40 50m

SCALE 1:1250

GOOGLE MAPS QR CODE

GOOGLE MAP - https://goo.gl/maps/qZpTLx2A5DB2

GOOGLE STREETVIEW - https://goo.gl/maps/HcMnFAdYCsC2

NOTES:

1. ALL DIMENSIONS IN MM UNLESS OTHERWISE NOTED.

DIRECTIONS TO SITE:
EXIT THE M62 AT JCT 20 ONTO THE A627(M) TOWARDS ROCHDALE. AT THE END OF THE A627(M) TURN LEFT ON TO A664 (EDINBURGH WAY). FOLLOW THE A664 FOR APPROX. 650m THEN TURN RIGHT ON TO A58 (MANCHESTER ROAD). FOLLOW A58 FOR APPROX. 5.2Km BEFORE TURNING LEFT ON TO BIRCH ROAD. FOLLOW BIRCH ROAD FOR APPROX. 750m BEFORE TURNING RIGHT INTO JOSEPH LISTER DRIVE. FOLLOW ROAD ROUND TO THE RIGHT THEN TURN LEFT ON TO BATEMAN AVENUE. THE SITE ACCESS TRACK IS THROUGH THE DOUBLE ACCESS GATES AT THE END OF BATEMAN AVE. FOLLOW THE TRACK UPHILL FOR APPROX. 100m BEFORE TURNING LEFT AND CONTINUING FOR ANOTHER 200m TO THE SITE COMPOUND AREA.

ACCESS TRACK IS STEEP IN PLACES AND CAN BE SOFT. MINIMUM 4x4 VEHICLE REQUIRED. OTHERWISE PARK ON BATEMAN AVE AND WALK TO SITE.

SITE PROVIDER'S PROPERTY BOUNDARY:

ACCESS ROUTE TO SITE:

LEASE ACCESS ROUTE:

Master:	MBNL / EE / H3G:	Project:	Purpose of Issue:	Issue:
M001	MBNL	Acquisition Trial	Planning	A

Date:	28/02/2019
Drawn:	JMcL
Checked:	DB
Approved:	JC

Revision / Upgrade Description:
First Issue

MBNL

Mobile Broadband Network Limited
Sixth Floor, Thames Tower, Station Road, Reading, RG1 1LX

DALY INTERNATIONAL

Site Name:
BIRCH HILL HOSPITAL

Site ID:
1214465

Address:
BIRCH HILL ROAD
WARDLE
ROCHDALE
GREATER MANCHESTER
OL12 9QB

Title:
002 SITE LOCATION PLAN

Project:
ATAP

Purpose of Issue:
GENERAL ARRANGEMENT

EE Cell ID:	MBNL Cell ID:	3UK Cell ID:
15440	ROD086	OL0291

Master Drawing No:
1214465_ROD086_15440_OL0291_M001

Issue:
A

100mm
50mm
10mm