


KEY	
	Smoke Detector
	Heat Detector
	30 Minute Fire Resistant Door
	Escapable Windows
	Fire Rated Wall Construction, minimum 30 minute fire resistance
	Obscure glass windows

This drawing is the copyright of LDM Deisgn.
 All dimensions to be checked on site.
 Do not scale.
 All levels to be checked on site and refer to Ordnance Survey Datum Newlyn unless alternative datum given.
 All errors and omissions to be reported to the Architect prior to commencement.
 This drawing must be read in conjunction with the relevant specification clauses.
 This drawing must not be used on site unless issued for construction.

Volumetric Increase
 $9.52 \times 4.09 \times 2.11 = 82.15 / 2 = 41.07 \text{ m}^3$

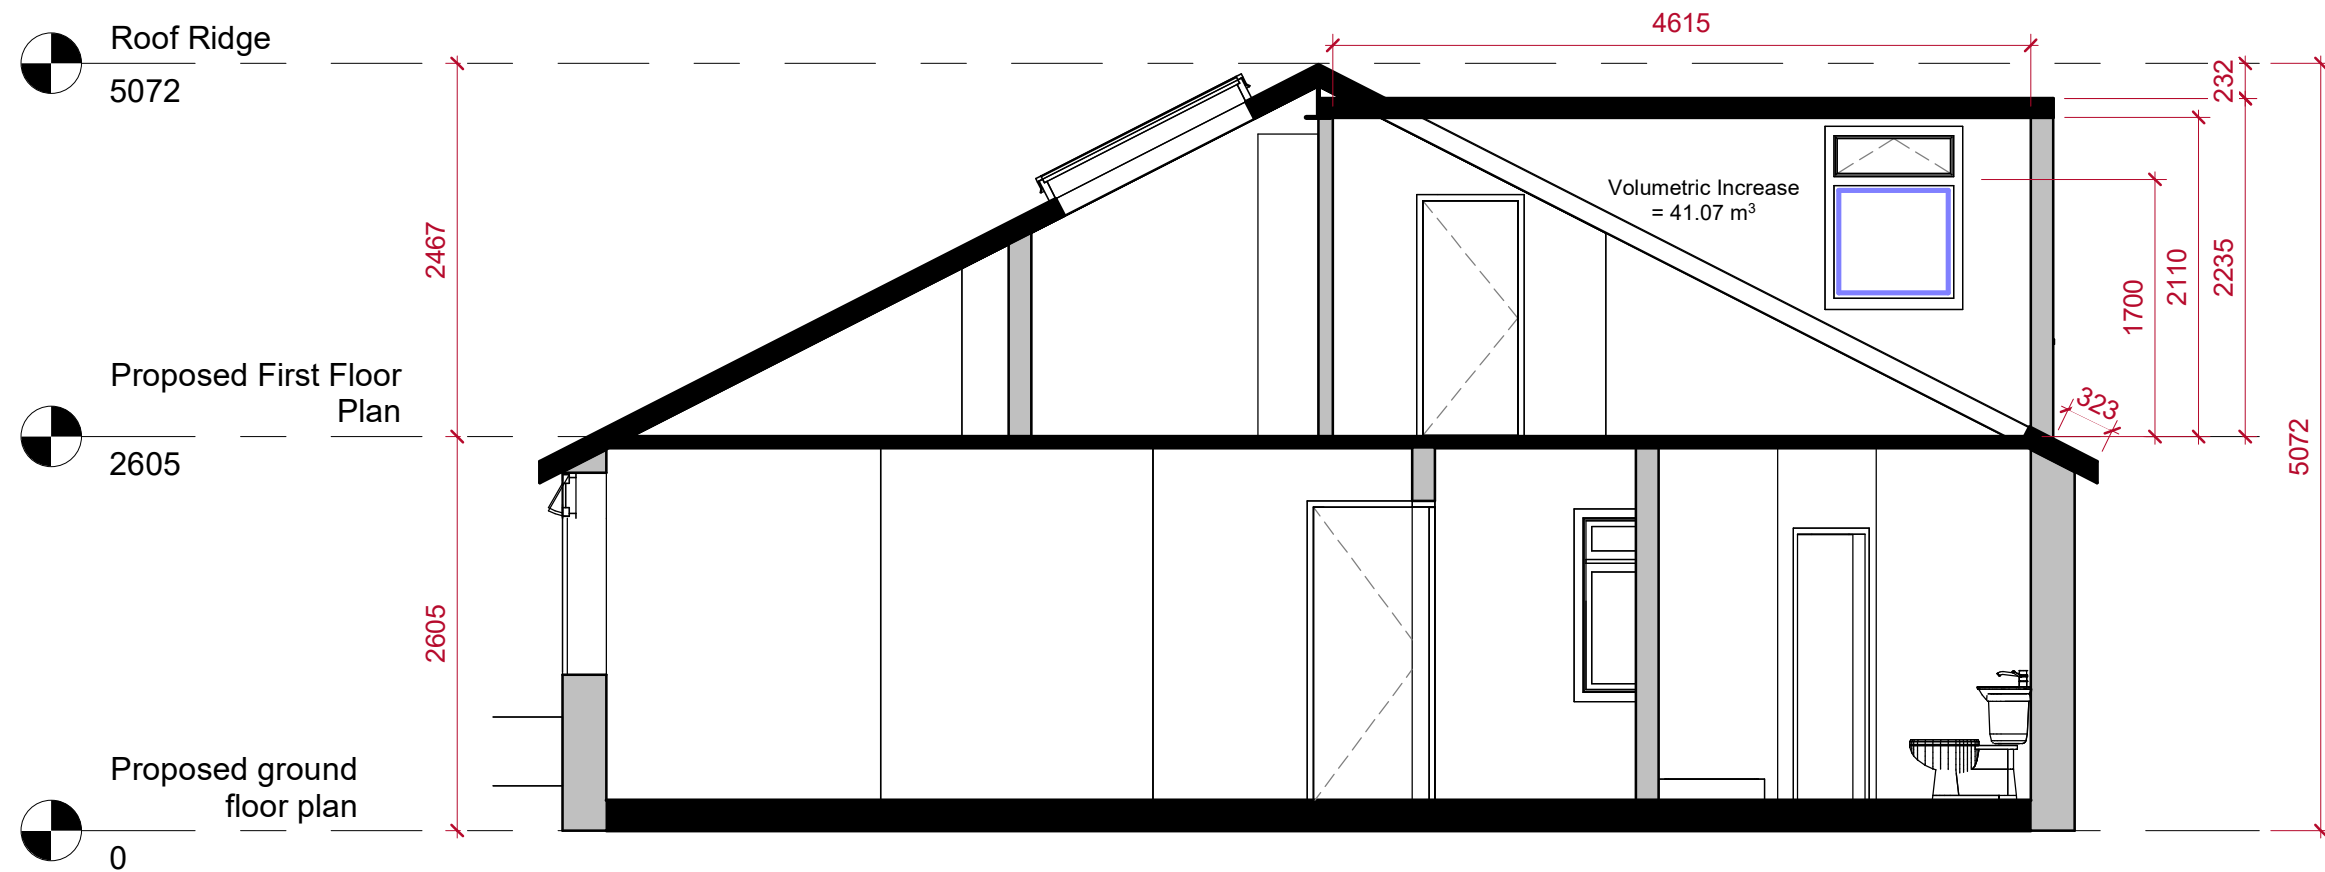

1 Proposed Section 1-1
 1 : 50

		LDM Design	PROJECT		42 Naunton Road Middleton Manchester M24 1EY			CLIENT		Mr. Woon Sing Lau	
			SHEET		Proposed Section			Scale (@ A3)		As indicated	
								Drawn by	KK	DRAWING NUMBER	REV
								Checked by	KK	PS331	K